CHATTANOOGA, TENN.

NOTES:—

For Land Schedule see Sheet No.

For location of old Drain Pipes, Water Pipes etc. in vicinity of Union Depot see old Sheets No. 708-B-3 and 708-B-3A

For present Water, Steam and Drain Pipes in vicinity of Union Depot see Dr. No. 541-29-K

A.F.E.	51761	10-20-59	Sale Pr. Parcel 1 to Willingham & Co.
"	54866	10-6-61	Ret. 116'+or- of 3004+84
"	54887	7-30-62	Install. 27' strip of pavement, sta. 8010+70 to 8012+52
"	57317	11-11-64	Ret. automobile platform
"	57922	1-8-65	Ret. 160' of 4'+8"+or- 135'
"	58438	11-24-67	Ret. 318' of 4#1 Butterfly shed
"	59407	11-21-67	Ret. 618' of 4#1 Butterfly shed
"	59429	6-24-68	Ret. watchmans house Sta. 7207+50
"	59857	1-21-69	Change at union station.
"	61850	10-30-68	Drainage improvements in 4'+8" 14# Sta. 8+71 24" catch basin

Cont. 44192	3-23-60	J.E. McCracken – Lease of building at 1001-1003 Chestnut St.	
Cont. 45113	8-18-59	Waterrent Inc. – Lease land at 111 Market St.	
Cont. 45366	8-28-59	Tennessee Fertilizer Co. – Lease land at 1101 Market St. – 8-28-61 Trans. to E. Gomez & Co., Dewey & Almy Chem. Div.	
Cont. 45016	1-16-59	Hamilton Bag Co. – Lease of warehouse at 1114 Carter St. Canc. 7-20-61	
Cont. 44829	7-16-58	Dept. of Ways & City of Chattanooga – Relocating Passenger and Freight Facilities	
Cont. 12002	6-16-55	R.C. Jones & Son – Lease of the North 25' of the warehouse at the northeast corner of Carter and West Eleventh St. – Trans. 9-10-58 Beth Bean Co.	
" 44012	8-26-58	Lot B Co. – Lease of land in Par. 59	
" 44988	4-8-68	Church of God – Lease land at 1000 West 4th St. – Canc.	
" 44932	10-10-59	Tom Valley Advertising Co. – Sign on roof (storeroom) Market St.	
" 45160	1-23-59	Acme Fast Freight Inc. – Lease of 20'x120' of space in Freight House.	
" 45395	8-7-59	Bredimar, Inc. – 10' driveway between trks. #1 & #10	
" 45836	6-17-59	Bredimar Inc. – Lease land & house – Broad & Market Sts. (parking on W. 11th St. – Est. to 12-27-69	
" 46813	11-23-60	Buckeye Shop Chemical Co. – Lease 114,153 and 154 & 155	
" 46864	9-24-61	Hotel Supply Co. – Lease land	
" 46528	12-2-60	Atlantic Coal Trading Corp. – Platform for Tickets Pa. 3011+93	
" 46863	3-3-61	Wells Willing Inc. – Lease Lot 1 Block 1 in Parcel W 1	
" 45564	10-21-64	Textile Rubber & Chemical Co. – Lease 176' of trk. #7 – Memo 5-17-66 Increase lease to 184' & trk. #17	
50771	12-23-64	Siskin Steel & Supply Co. Inc. – Various Encroachments on view. Lease 100' of trk. 14A	
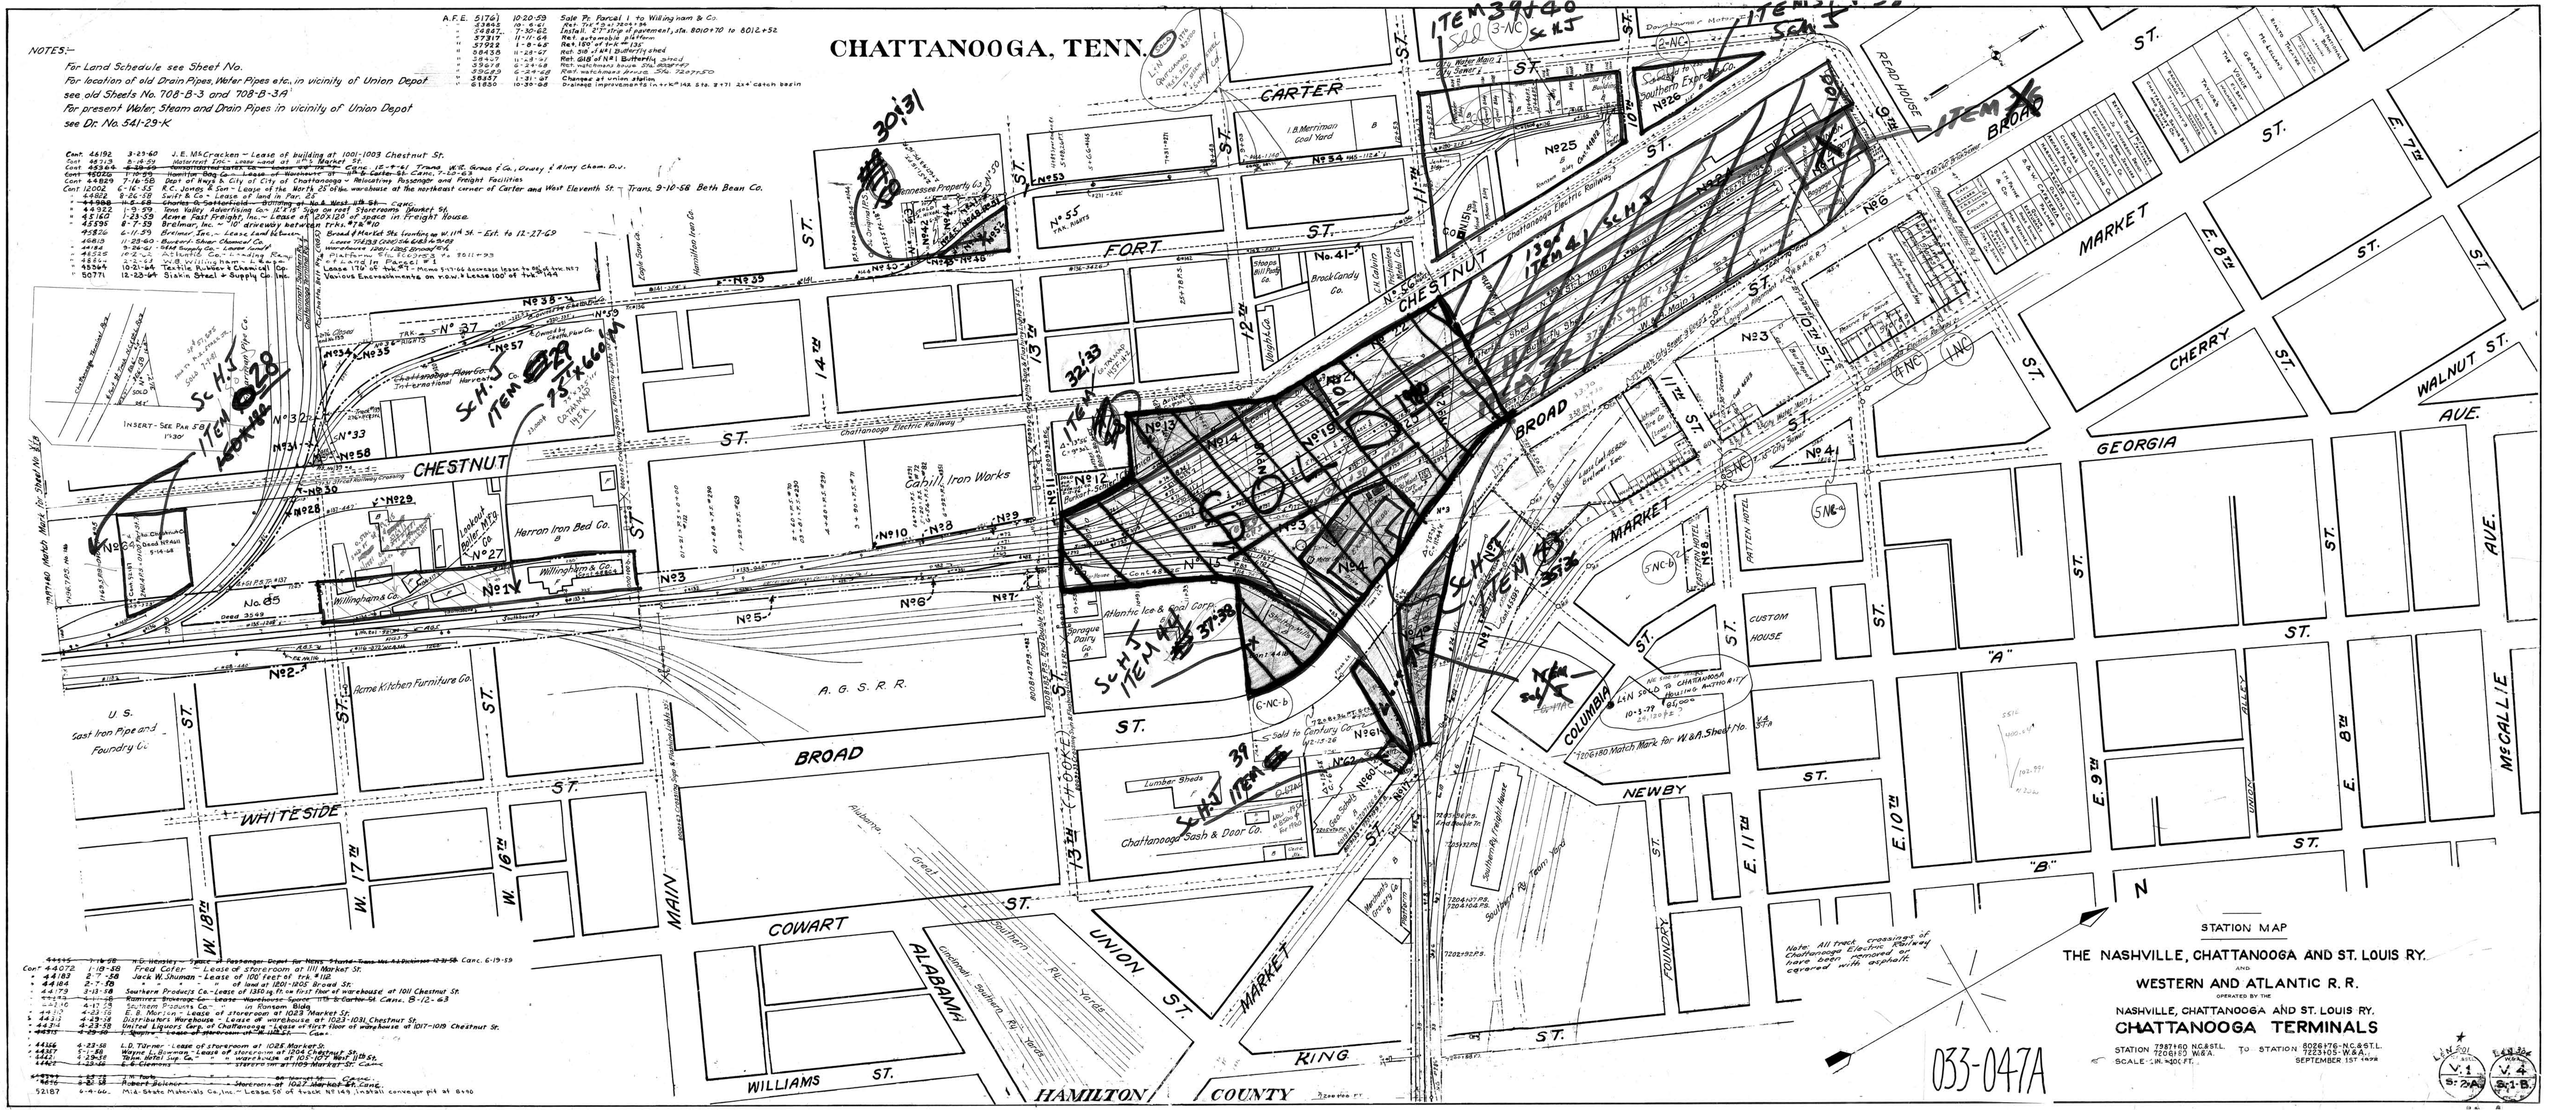
44115	7-16-58	W.C. Wensley – Space in Passenger Depot for News Stand – Trans. Mar. 11 Business 12-31-58 Canc. 6-19-59
Cont. 44072	1-10-58	Fred Cofer – Lease of storeroom at 111 Market St.
" 44183	2-7-58	Jack W. Shuman – Lease of 100 feet of trk. #12
" 44184	2-7-58	" " " of land at 1201-1205 Broad St.
" 44179	2-13-58	Southern Products Co. – Lease of 1320 sq. ft. on first floor of warehouse at 1011 Chestnut St.
" 44193	4-11-58	Ramirez Brokerage Co. – Lease Warehouse Space 11th & Carter St. Canc. 8-12-63
" 44196	4-11-58	Sullivan Products Co. – " in Rankin Bldg.
" 44213	4-23-58	E. B. Morton – Lease of storeroom at 1023 Market St.
" 44214	4-23-58	Distributors Warehouse – Lease of warehouse at 1023-1031 Chestnut St.
" 44215	4-23-58	United Liquors Corp. of Chattanooga – Lease of first floor of warehouse at 1017-1019 Chestnut St.
" 44215	4-23-58	" " " – Lease of storeroom at 1023 " St.
44166	4-23-58	L.D. Turner – Lease of storeroom at 1028 Market St.
44167	5-1-58	Wayne L. Bowman – Lease of storeroom at 1206 Chestnut St. 5th St.
44187	4-29-58	Tolan Metal Sup. Co. – " warehouse at 1024-1027 Market St.
44187	4-29-58	E.C. Clemons – " storeroom at 1109 Market St. Canc.
44187	4-29-58	" " Tools – " " "
44216	5-5-58	Robert Belmer – Storeroom at 1027 Market St. Canc.
52187	4-14-60	Mid-State Materials Co. Inc. – Lease 50 of track #14 Install conveyor pit at 8+10