CHATTANOOGA, TENN.

No.	Grantor	Grantee	Instrument	Date	Record	Cust. No.	Remarks
1	Georgia Industrial Realty Co.	N.C.& ST.L.Ry.	Deed	May 18, 1915	D.B. H-13,P. 78, Jun.1, 1915	3510	See Note 3, Map S-1-A
2	Georgia Industrial Realty Co.	N.C.& ST.L.Ry.	Deed	May 18, 1915	D.B. H-13,P. 78, Jun.1, 1915	3510	See Note 3, Map S-1-A
3	Jeremiah Fryer,	N.& C.R.R.CO.,	Deed	Jan. 24, 1851	D.B. N- P.339, Mar.25,1851	3541	
	Memphis & Chattanooga Ry.	N.C.& ST.L.Ry.	Agreement	Apr. 30, 1900	D.B. O-8, P.213, May 12,1900	3568	Note 1
4	S.C.Anderson,	N.C.& ST.L.Ry.	Deed	Feb. 14, 1891	D.B. J-4, P.240, Feb.16,1891	3552	
	City Water Co.	N.C.& ST.L.Ry.	QC Deed	Aug. 4, 1913	D.B. H-13,P.112, Oct.14,1913	3599	Note 2
5	E.H Durand & Co.et al	N.C.& ST.L.Ry.	Deed	May 7, 1896	D.B. R-6, P.584, Jul.10, 1896	3557	
	F.F.Wiehl et al.	N.C.& ST.L.Ry.	QC Deed	May 7, 1896	D.B. R-6, P.583, Jul.10,1896	3555	Quit Claim to 1/2 undivided interest
6	First Nat.Bank of Chattanooga,	N.C.& ST.L.Ry.	Deed	May 2, 1896	D.B. R-6, P.586, Jul.10,1896	3558	
7	A.G.S.R.R.Co.,Lessee,of Belt RY.CO.	N.C.&ST.L.Ry.	Contract	Apr. 7, 1916	Office of Secretary	1613	Note 3
8	Wheland Machine Works,	N.C.& ST.L.Ry.	Contract	Jan. 6, 1904	Office of Secretary	513	Easement for 15 ft.right-of-way
9	A.G.S.R.R.CO.,lessee,of Belt RY.CO.	N.C.&ST.L.Ry.	Contract	Apr. 7, 1916	Office of Secretary	1613	Note 3
10	G.W.Wheland,	N.C.& ST.L.Ry.	Deed	Feb. 21, 1896	D.B. O-6,P.717, Mar.20,1896	3554	Note 4
11			None				Note 5
12			None				Note 6
13			None				Note 7
14			None				Note 8
15	U.S.Cast Iron Pipe & Foundry Co.	N.C.& ST.L.Ry.	Lease	Apr. 14, 1908	Office of Secy.	822	Siderlor interlocking tower.
	U.S.Cast Iron Pipe & Foundry Co.	N.C.& ST.L.Ry.	Lease	Apr. 14, 1913	Office of Secretary	1330	Lease cancelled Jan 1,1916
16	Casey-Hedges Co.	N.C.& ST.L.Ry.	Contract	Apr. 15, 1916	Office of Secretary	1619	Note 9
17			None				Note 10
18	Casey Hedges Co.	N.C.& ST.L.Ry.	Contract	Apr. 15, 1916	Office of Secretary	1619	Note 9
19			None				Note 11
20			None				Owned jointly with A.G.S.R.R.CO.
							Easement claimed.
21	Fritz & Wiehl	N.C.& ST.L.Ry.	Deed	Mar. 21, 1905	D.B.P-5,P.310,Jan.13, 1905.	3561	
22	John L.Pivion	N.& C.R.R.CO.	Decree	Nov. 28, 1856	November term Circuit Court 1856	3550	Note 12
	William Crutchfield,	N.C.& ST.L.Ry.	Decree	Nov. 14, 1872	D.B.R-2,P.383, Mar. 5, 1880	3549	Note 13
23	City of Chattanooga,	N.C.& ST.L.Ry.	Ordinance	May 15, 1905	Ordinance Record 1,P.567	584	Note 14
	City of Chattanooga	N.C.& ST.L.Ry.	Contract	Jun. 27, 1905	Office of Secretary	583	Note 15
	City of Chattanooga	N.C.& ST.L.Ry.	Contract	May 13, 1905	Office of Secretary	584	Note 16
	City of Chattanooga	N.C.& ST.L.Ry.	Contract	May 5, 1905	Office of Secretary	571	Note 15
24	Casey & Hedges Co.	N.C.& ST.L.Ry.	Contract	Apr. 30, 1907	Office of Secretary	722	Note 17
	Casey & Hedges Co.	N.C.& ST.L.Ry.	Contract	Apr. 30, 1909	Office of Secretary	892	Note 17
25			None				Note 18
26	Casey & Hedges Co.	N.C.& ST.L.Ry.	Contract	Apr. 30, 1907	Office of Secretary	722	Note 17
	Casey & Hedges Co.	N.C.& ST.L.Ry.	Contract	Apr. 30, 1909	Office of Secretary	892	Note 17
27	Casey -Hedges Co.	N.C.& ST.L.Ry.	Contract	Apr. 15, 1916	Office of Secretary	1620	Easement for Track 12
28	City of Chattanooga	N.C.& ST.L.Ry	Ordinance	May 18, 1914	Ordinance Record X Y P 167.	3607	Right to construct Track 13 in Sidney Street.
29	City of Chattanooga,	N.C.& ST.L.Ry.	Ordinance,	Feb.17, 1913,	Ordinance Record 1 P.167,	3603	Right to construct Track 11 in Boyce Street.
30	F.A.Kessler,	N.C.& ST.L.Ry.	Contract	Feb. 7, 1916	Office of Secretary	1587	Easement for Track No.11
31	U.S.Cast Iron Pipe & Foundry Co.	N.C.& ST.L.Ry.	Deed	June 2, 1905	D.B. D-8 P.310, June 13,1905	3560	
32	Herron Pump & Foundry Co.	N.C.& ST.L.Ry.	Deed	May 15 1905	D.B. G-8,P.685, May 26,1905	3558	
33	Herron Bragg Pump & Foundry Co	also,Great Southern RR.Co.	No date		Office of Secretary	573	Drainage Easement for Track 48
	A.G.S.R.R.CO.,Herron Pump and	N.C.& ST.L.Ry.	Agreement	Aug.17, 1905	Office of Secretary	573	Owners 1/2 Interest in track, right of way,etc.Also See D.V.509
34	Foundry Co.		None				Note 19
35	D.P.Montague	N.C.& ST.L.Ry.	Deed	Jan. 8, 1906	D.B.M-8 P. 471, Mar. 9, 1906.	3562	
36	Alabama Great Sou.R.R.CO.	N.C.& ST.L.Ry.	Contract	Jan 20, 1905	Office of Secretary	571	Note 20
37	D.P.Montague	N.C.& ST.L.Ry.	Deed	Jan. 8, 1906	D.B.M-8,P.471,Mar. 9, 1906	3562	
38	D.P.Montague	N.C.& ST.L.Ry	Contract	Jan. 4, 1915	D.B.R-12,P.70,Apr.5, 1915	1301	Easement for fill
39	Chattanooga Paint Co.	N.C.& ST.L.Ry.	Contract	Jan. 2 1915	D.B.P 12,P.669,Apr.23,1915	1303	Easement for fill
40	D.P.Montague	N.C.& ST.L.Ry.	Contract	Aug.16, 1916	Office of Secretary	1649	Easement for Track No.50
41			None				Easement claimed for Track No.103
42			None				Easement claimed for Track No.103

Note 1 - Established compromise line from Belt Line Ry. to Chattanooga Creek.

Note 2 - Quit Claim pipe line right-of-way across Parcel 4,also across Parcels 7 & 8,Map S-1-A

NOTE 3 - Track on Belt line right-of-way owned by N.C. ST.L.Ry.See D.V.Form 509.

Note 4 - Track to be built whenever demanded by grantor, or rights will be forfeited.

Note 5 - Easement claimed for part of Tracks 34 and 35. also see D.V.509

Note 6 - Easement claimed for part of Track 45,also see D.V.509

Note 7 - Easement claimed for part of Tracks 46 and 47, also see D.V. 509

Note 8 - Easement claimed for part of Track 153. also see D.V. 509

Note 9 - Easement for track No.28 owned jointly with A.G.S.R.R.CO.,also see D.V.509

Note 10- Permissive right to construct and operate side track across 27th.(Lewis) St.Owned jointly with A.G.S.R.R.CO.

Note 11- Permissive right to construct and operate side track across 26th.(Vulcan) St.Owned jointly with A.G.S.R.R.CO.

Note 12- Conveys strip 25 X 389.7 which overlaps original right-of-way Parcel No.3

Note 13- Suit November Term Circuit Court 1872 to eject Crutchfield from Railroad Company's land northwest of main track,from Missionary Ave. to Montgomery St.

Note 14- Right to construct and operate track in Sidney St. for a period of 21 years.Railroad Company to restore street and maintain same and save city harmless account of damages.

Note 15- Railroad Company agrees to grade remainder of Street to same grade as park occupied by railroad.

Note 16- Railroad Company agrees to grade street and build sewer.

Note 17- Ownership of track vested in the N.C.& ST.L.Ry.

Note 18- Permissive right to cross Lewis St. with side track

Note 19- Permissive right to cross 25th.(White) Street

Note 20- Grants right to construct and operate crossing on lands of A.G.S.R.R.CO. The N.C.& ST.L.Ry.agrees to construct and maintain crossing at its own expense and will put in interlocking plant,if required to do so.
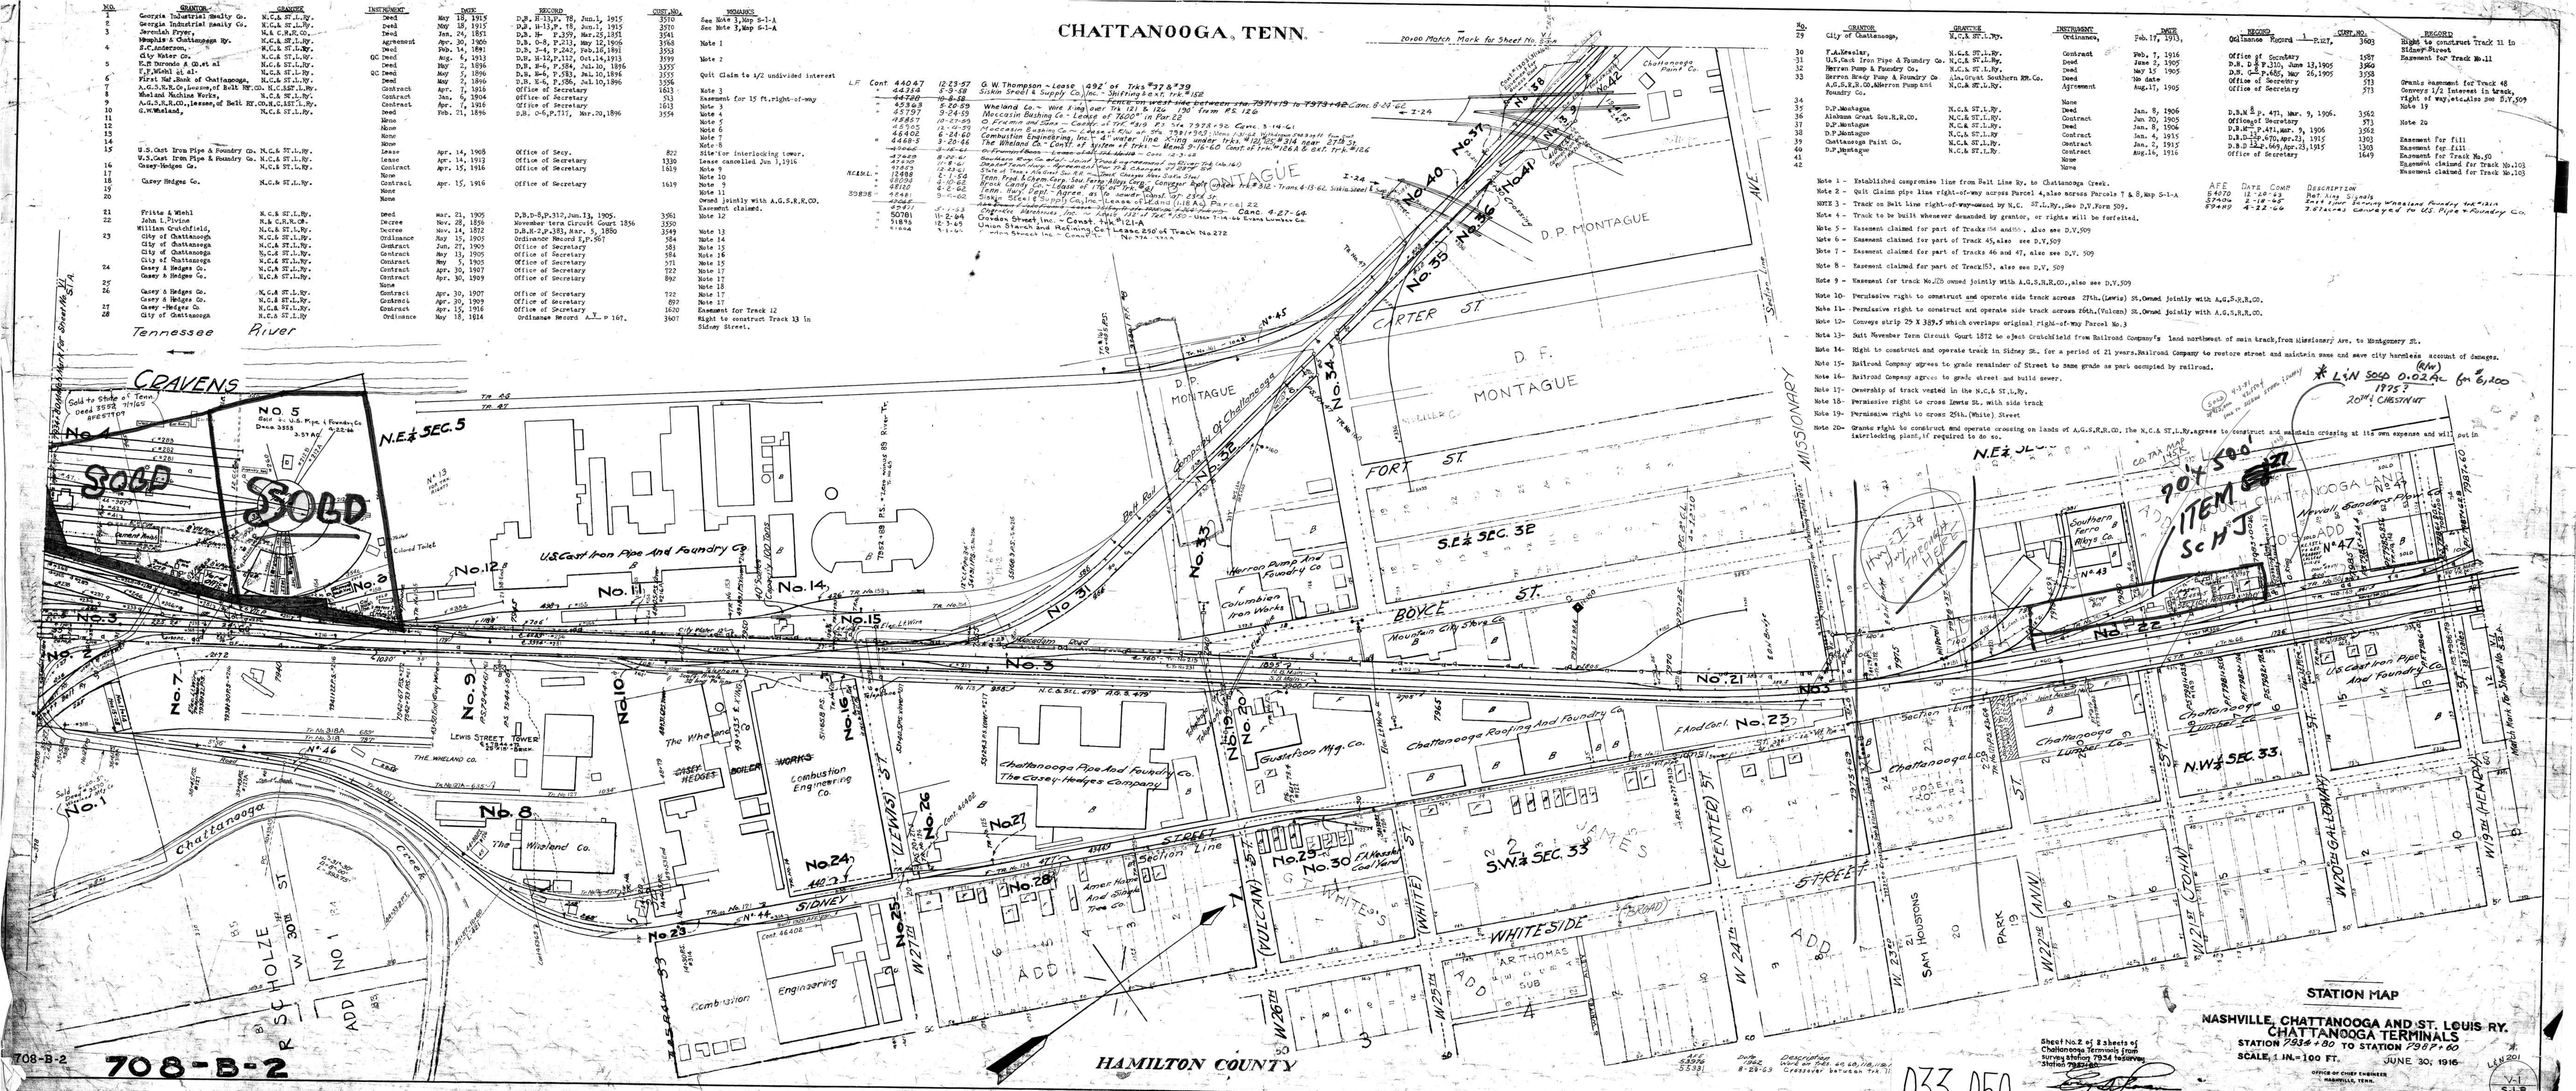
AFE	Date Comp	Description
8470	12-20-63	Batting Signals
5740a	2-18-65	Rail from Sewing Wheeland Foundry to Main
8949	4-22-66	7 Estates Conveyed to U.S. Pipe & Foundry Co.