NO.	GRANTOR	GRANTEE	INSTRUMENT	DATE	RECORD	CUST. NO.	REMARKS
1	D. P. MONTAGUE	N.C. & ST L. RY.	DEED	1-8-06	D.B. W. 8 P.471 3-9-06	3562	
2	CHATTA. RIVER BRICK. CO.	" " "	"	"	" " P.473 1-8-06	3563	
3	S. CHATTA. CO.	" " "	"	5-20-05	" C. 8 P.687 5-26-05	3559	NOTE 1
4	SOUTHERN WELL WORKS CO.	" " "	CONT.	12-17-05	OFFICE OF SEC.	886	" " 2
	ALA. GREAT SOUTHERN RR. CO.-LESSEE OF CHATTA. BELT RY.	" " "	"	1-1-09	" " "	880	" "
5			NONE	- -10	" " "		EASEMENT CLAIMED
6	AMERICAN BRAKE SHOE & FOUNDRY CO.	" " "	CONT.	7-15-07	" " "	705	NOTE 3
	AMERICAN BRAKE SHOE & FOUNDRY CO. & A.G.S. R.R. CO.-LESSEE OF CHATTA. BELT RY.	" " "	"	7-27-10	" " "	1008	" 4
7	A.G.S. R.R. CO.	" " "	"	6-20-05	" " "	573	" 5
8	THE WALSH & WEIDNER BOILER CO.	J.W. THOMAS, AGT.	"	3-27-05	" " "	5173	
9	J.W. THOMAS, JR., ET. AL. THE WALSH & WEIDNER BOILER CO.	TENN. PROPERTY CO. J.W. THOMAS, AGT.	DEED "	5-18-06 3-27-05	D.B.N. 8 P.722 5-24-06 D.B.B. 8 P.648 4-6-05	5200 5173	
	J.W. THOMAS, JR., ET. AL. TENN. PROPERTY CO.	TENN. PROPERTY CO. N.C. & ST L. RY.	" "	5-18-06 1-4-16	D.B.N. 8 P.721 5-24-06 " 13 P.680 1-7-16	5200 1819	
10	ALA. GREAT SOUTHERN R.R. CO.	" " "	CONT.	8-5-05	OFFICE OF SEC.	975	" 6
	CITY OF CHATTA.	" " "	NONE				" 7
11	U.S. LEATHER CO.	" " "	LEASE	6-19-05	" " "	625	
12	CHATTA. TERMINAL CO.	" " "	CONT.	12-22-05	" " "	609	GRANT R.W. TO TRK. 59
13	WALSH & WEIDNER BOILER CO.	" " "	"	2-7-16	" " "	1623	GRANT EASEMENT FOR TRK. 60
	CITY OF CHATTA.	WALSH & WEIDNER BOILER CO.	ORDINANCE	3-2-1897	ORDINANCE RECORD CHATTA.	1623	NOTE 8
	WALSH & WEIDNER BOILER CO.	N.C. & ST L. RY.	CONT.		OFFICE OF SEC.	1623	
14	U.S. LEATHER CO.	" " "	LEASE	6-19-05	" " "	625	
15	CHATTA. TERMINAL CO.	" " "	CONT.	12-22-05	" " "	609	
16	U.S. LEATHER CO.	" " "	LEASE	6-19-05	" " "	625	
17	CHATTA. TERMINAL CO.	" " "	CONT.	12-22-05	" " "	609	
18	CHATTA. BLAST FURNACE CO.	N.C. & ST. L. RY.	DEED	12-1-05	D.B.W. 8 P.489 4-12-06	3564	
19	" "	" " "	CONT.	"	OFFICE OF SEC.	886	NOTE 9
20	D.B. MONTAGUE	" " "	DEED	4-8-16	D.B.B. 13 P.75 4-27-16	3370	CONVEYS R.W., TRKS. & APPURTENANCES
21	" "	" " "	"	"	" " " " "	"	NOTE 10
22	" "	" " "	"	"	" " " " "	"	
23	" "	" " "	"	"	" " " " "	"	
	" "	" " "	CONT.	2-25-16	OFFICE OF SEC.	1580	GRANTS EASEMENTS

NOTE 1 — SUBJECT TO RIGHTS OF OTHER R.R. CO'S TO CROSS R. OF W. CONVEYED.
NOTE 2 — OWNERSHIP OF MATERIALS IN TRK. VESTED IN THE N.C.& ST. L. RY. EASEMENT CLAIMED FOR TRK. 53, A.G.S. R.R. CO. & N.C.& ST. L. EACH OWN AN UNDIVIDED ½ INTEREST, SEE D.V. 509 & D.V. 135.
NOTE 3 — " " " " TRKS. 55 & 56 VESTED IN N.C. & ST. L. RY.
NOTE 4 — AMERICAN BRAKE SHOE & FOUNDRY CO. FURNISHES R. OF W.-TRK. 55 OWNED & OPERATED BY THE N.C. & ST. L. RY. EXCLUSIVELY. TRK. 56 OWNED BY N.C. & ST. L. RY. OPERATED JOINTLY WITH A.G.S. R.R. CO. ALSO SEE D.V. 509 & 135.
NOTE 5 — RIGHT TO CROSS CINCINNATI SOUTHERN RY. X-ING TO BE CONSTRUCTED & MAINTAINED AT EXPENSE OF N.C. & ST. L. RY. & SAID RY. WILL PUT IN INTERLOCKING PLANT ON DEMAND.
NOTE 6 — THE N.C. & ST. L. RY. AT ITS OWN EXPENSE BUILDS & MAINTAINS TRK. ACROSS ASH ST. & REMOVES & SHIFTS TRKS. OF A.G.S. R.R. CO. & UNITED LEATHER CO.
NOTE 7 — VERBAL AGREEMENT GIVING RIGHT TO REBUILD TRK. ACROSS ASH ST.
NOTE 8 — ORDINANCE CITY'S NO. 1010 GRANTS RIGHT TO CONST. & OPERATE TRK. ACROSS MONTGOMERY & ASH STS. THIS RIGHT HAS BEEN ASSUMED TO THE N.C. & ST. L. RY. CONT. NO. 1623.
NOTE 9 — CHATTA. BLAST FURNACE CO. GRANTS R. OF W. FOR TRKS. 63 TO 75 INCLUSIVE & FOR FUTURE TRKS. THE N.C. & ST. L. RY. & THE A.G.S. R.R. CO. EACH OWN AN UNDIVIDED ½ INTEREST IN TRK., GRADING, ETC. SEE D.V. 509 & 135.
NOTE 10 — DEED ALSO CONVEYS RIGHT & FRANCHISE TO CROSS CRAVENS ST. WITH TRKS. AS NOW LAID.

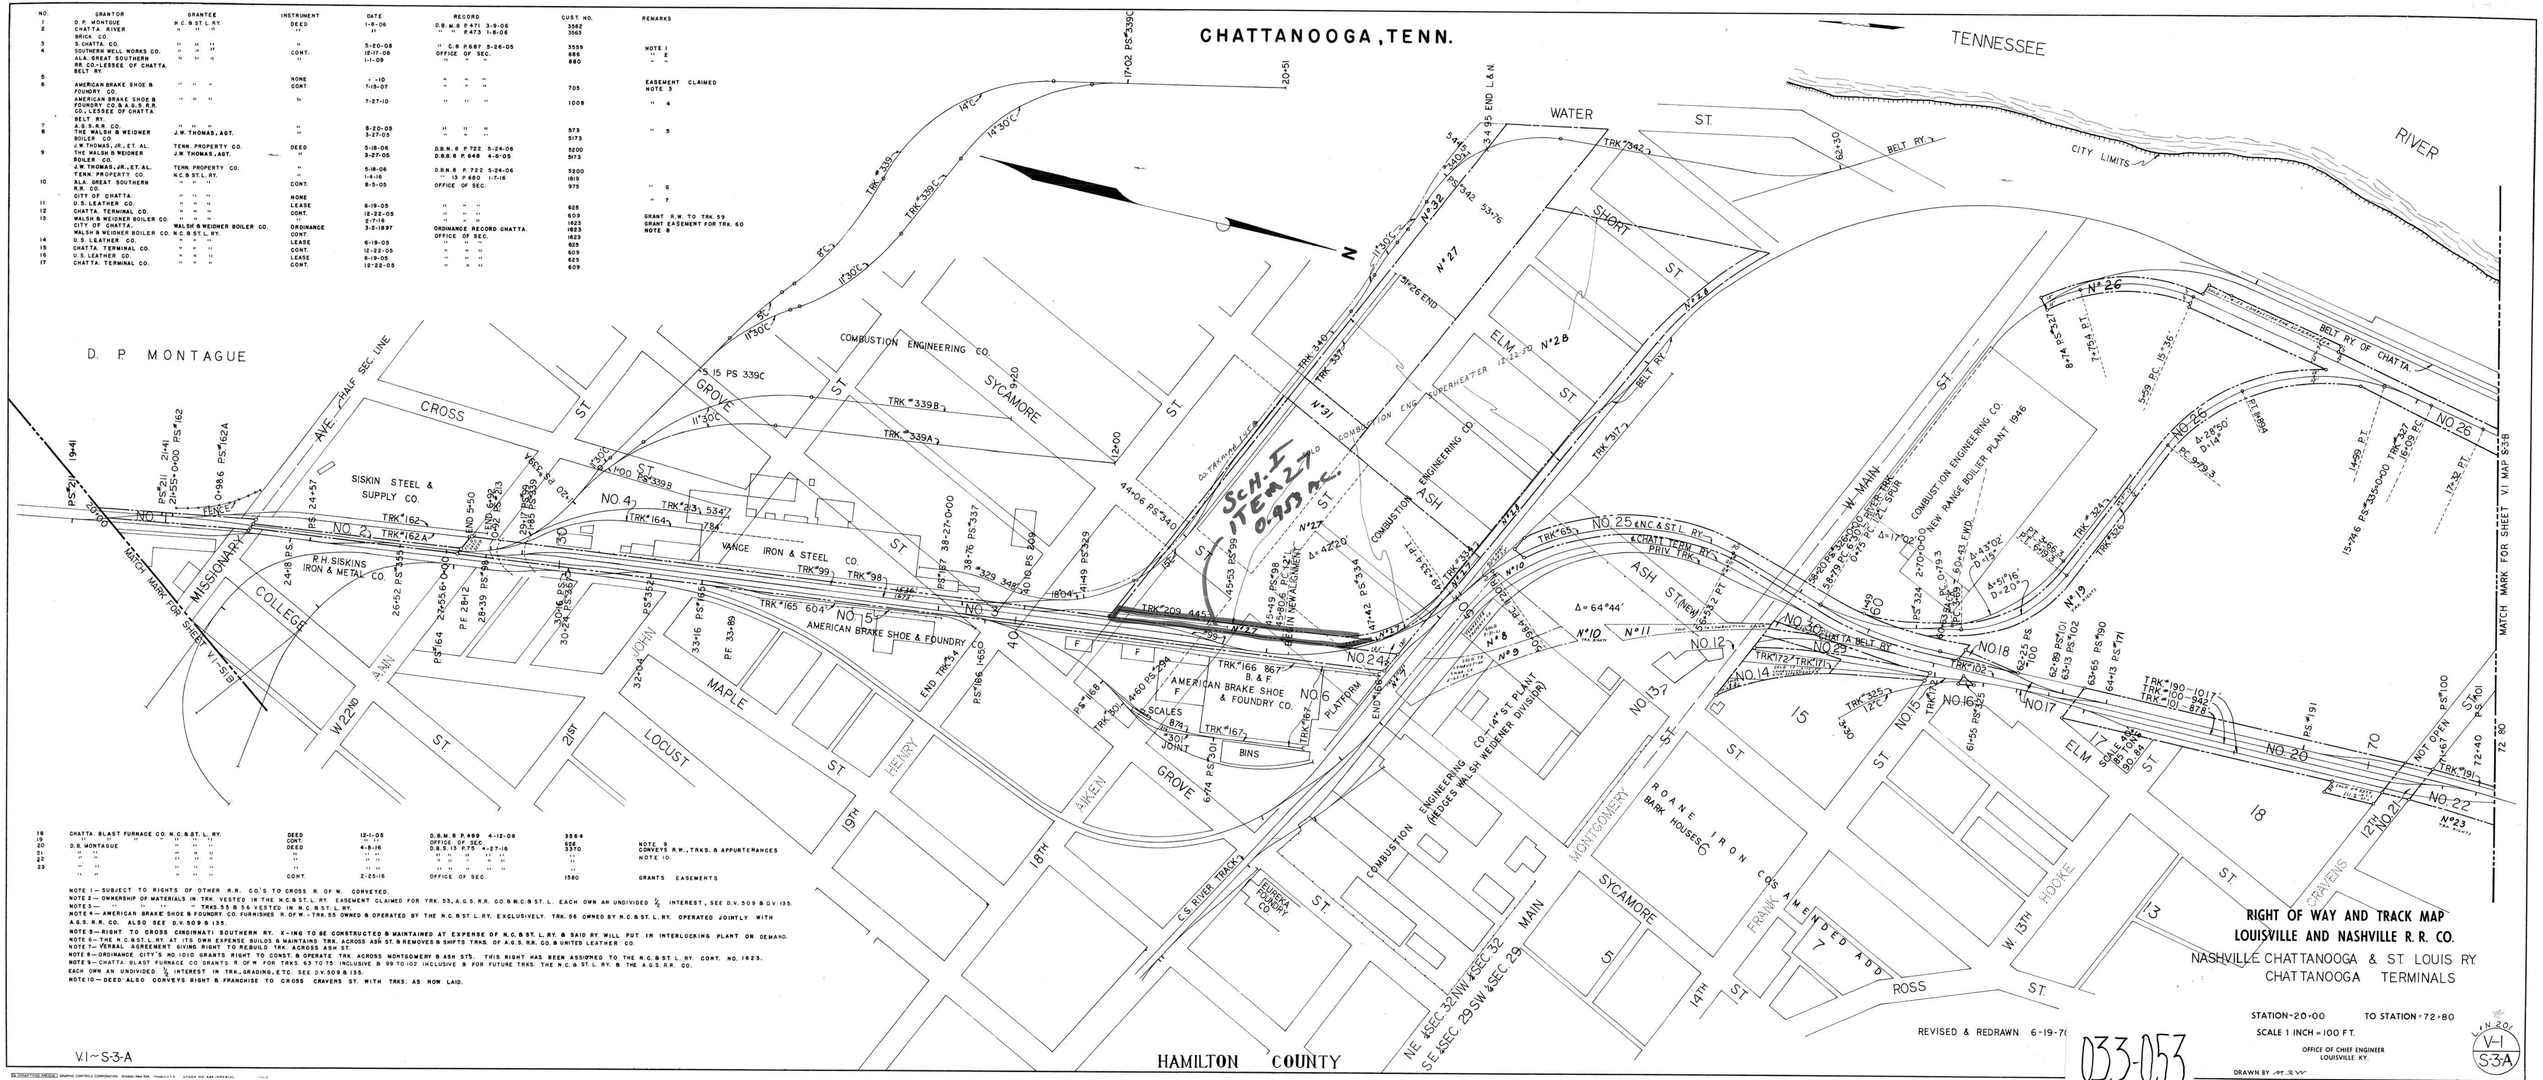

V.1 ~ S-3-A