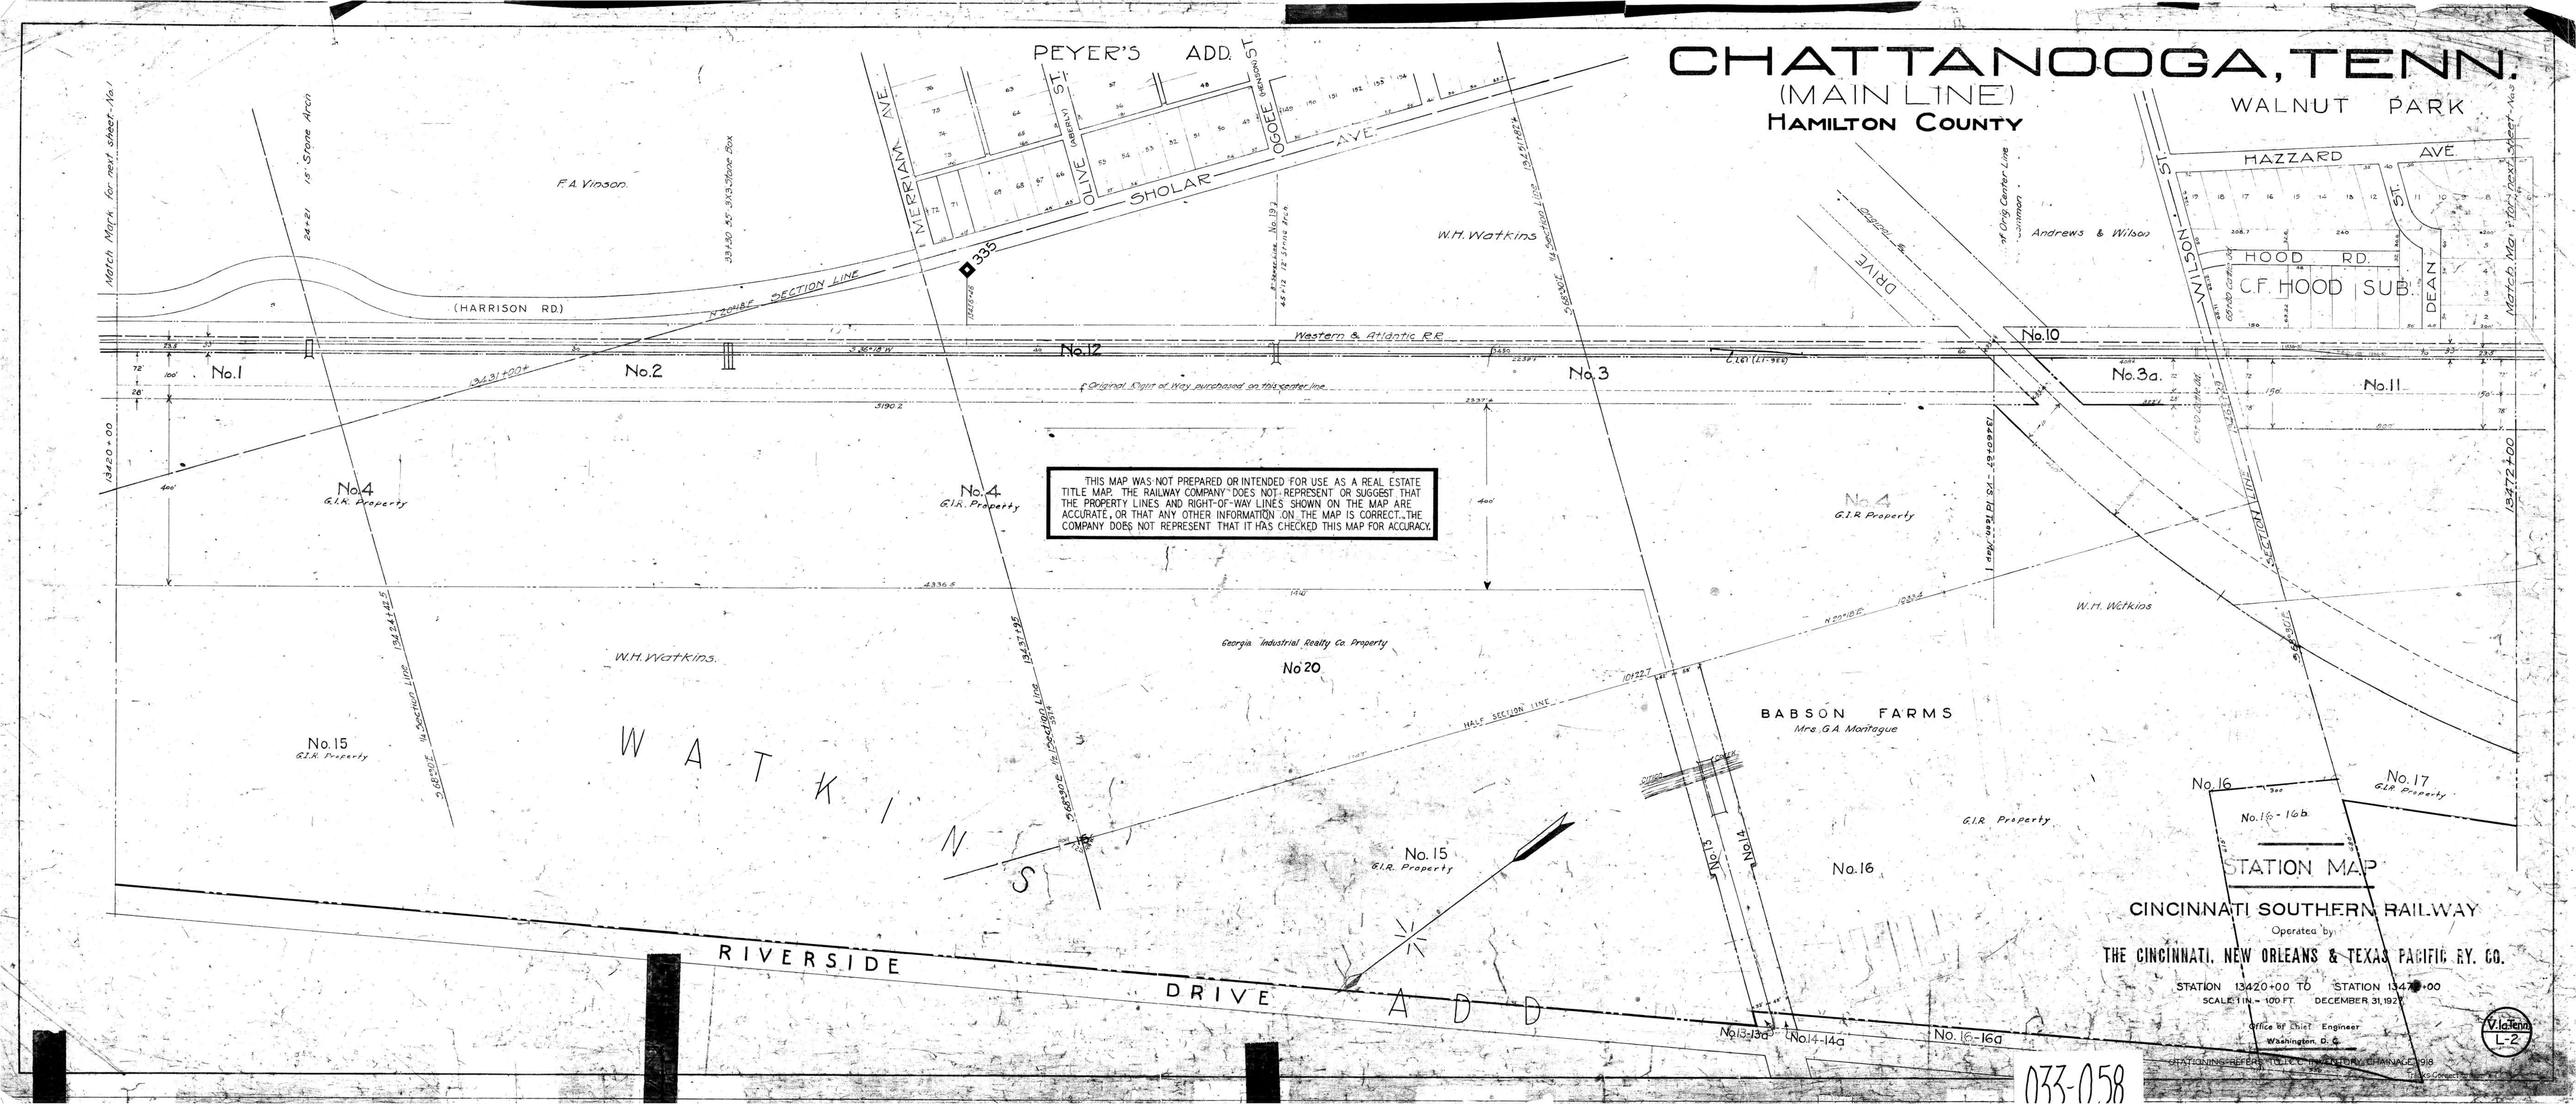
CHATTANOOGA, TENN.
(MAIN LINE)
HAMILTON COUNTY
WALNUT PARK
PEYER'S ADD.
MERRIAM AVE.
OLIVE (ABERLY) ST.
OGOEE (MENSON) ST.
SHOLAR AVE.
HAZZARD AVE.
HOOD RD.
C.F. HOOD SUB.
WILSON ST.
DEAN ST.
DRIVE
Andrews & Wilson
F.A. Vinson
W.H. Watkins
(HARRISON RD.)
N 20°48' E SECTION LINE
Western & Atlantic R.R.
Original Right of Way purchased on this center line
Match Mark for next sheet - No. 1
Match Mark for next sheet - No. 3
15' Stone Arch
24+21
33+30 55' 3X3 Stone Box
Riverside Drive
Georgia Industrial Realty Co. Property
No. 20
HALF SECTION LINE
BABSON FARMS
Mrs. G.A. Montague
No. 1
No. 2
No. 12
No. 3
No. 10
No. 3a.
No. 11
No. 4
G.I.R. Property
No. 15
No. 16
No. 17
No. 13
No. 14
No. 13-13a
No. 14-14a
No. 16-16a
No. 16-16b
WATKINS
RIVERSIDE DRIVE ADD
13420+00
13472+00
THIS MAP WAS NOT PREPARED OR INTENDED FOR USE AS A REAL ESTATE TITLE MAP. THE RAILWAY COMPANY DOES NOT REPRESENT OR SUGGEST THAT THE PROPERTY LINES AND RIGHT-OF-WAY LINES SHOWN ON THE MAP ARE ACCURATE, OR THAT ANY OTHER INFORMATION ON THE MAP IS CORRECT. THE COMPANY DOES NOT REPRESENT THAT IT HAS CHECKED THIS MAP FOR ACCURACY.
STATION MAP
CINCINNATI SOUTHERN RAILWAY
Operated by
THE CINCINNATI, NEW ORLEANS & TEXAS PACIFIC RY. CO.
STATION 13420+00 TO STATION 13472+00
SCALE: 1 IN. = 100 FT. DECEMBER 31, 1927
Office of Chief Engineer
Washington, D. C.
V. 1a Tenn.
L-2
033-058