CHATTANOOGA, TENN.

(MAIN LINE AND YARD TRACKS)

HAMILTON COUNTY

AGS = ALABAMA GREAT SOUTHERN R.R. Co.
CNO&TP = CINCINNATI, NEW ORLEANS & TEXAS PACIFIC
SR = SOUTHERN RWY. Co.

THIS MAP WAS NOT PREPARED OR INTENDED FOR USE AS A REAL ESTATE TITLE MAP. THE RAILWAY COMPANY DOES NOT REPRESENT OR SUGGEST THAT THE PROPERTY LINES AND RIGHT-OF-WAY LINES SHOWN ON THE MAP ARE ACCURATE, OR THAT ANY OTHER INFORMATION ON THE MAP IS CORRECT. THE COMPANY DOES NOT REPRESENT THAT IT HAS CHECKED THIS MAP FOR ACCURACY.

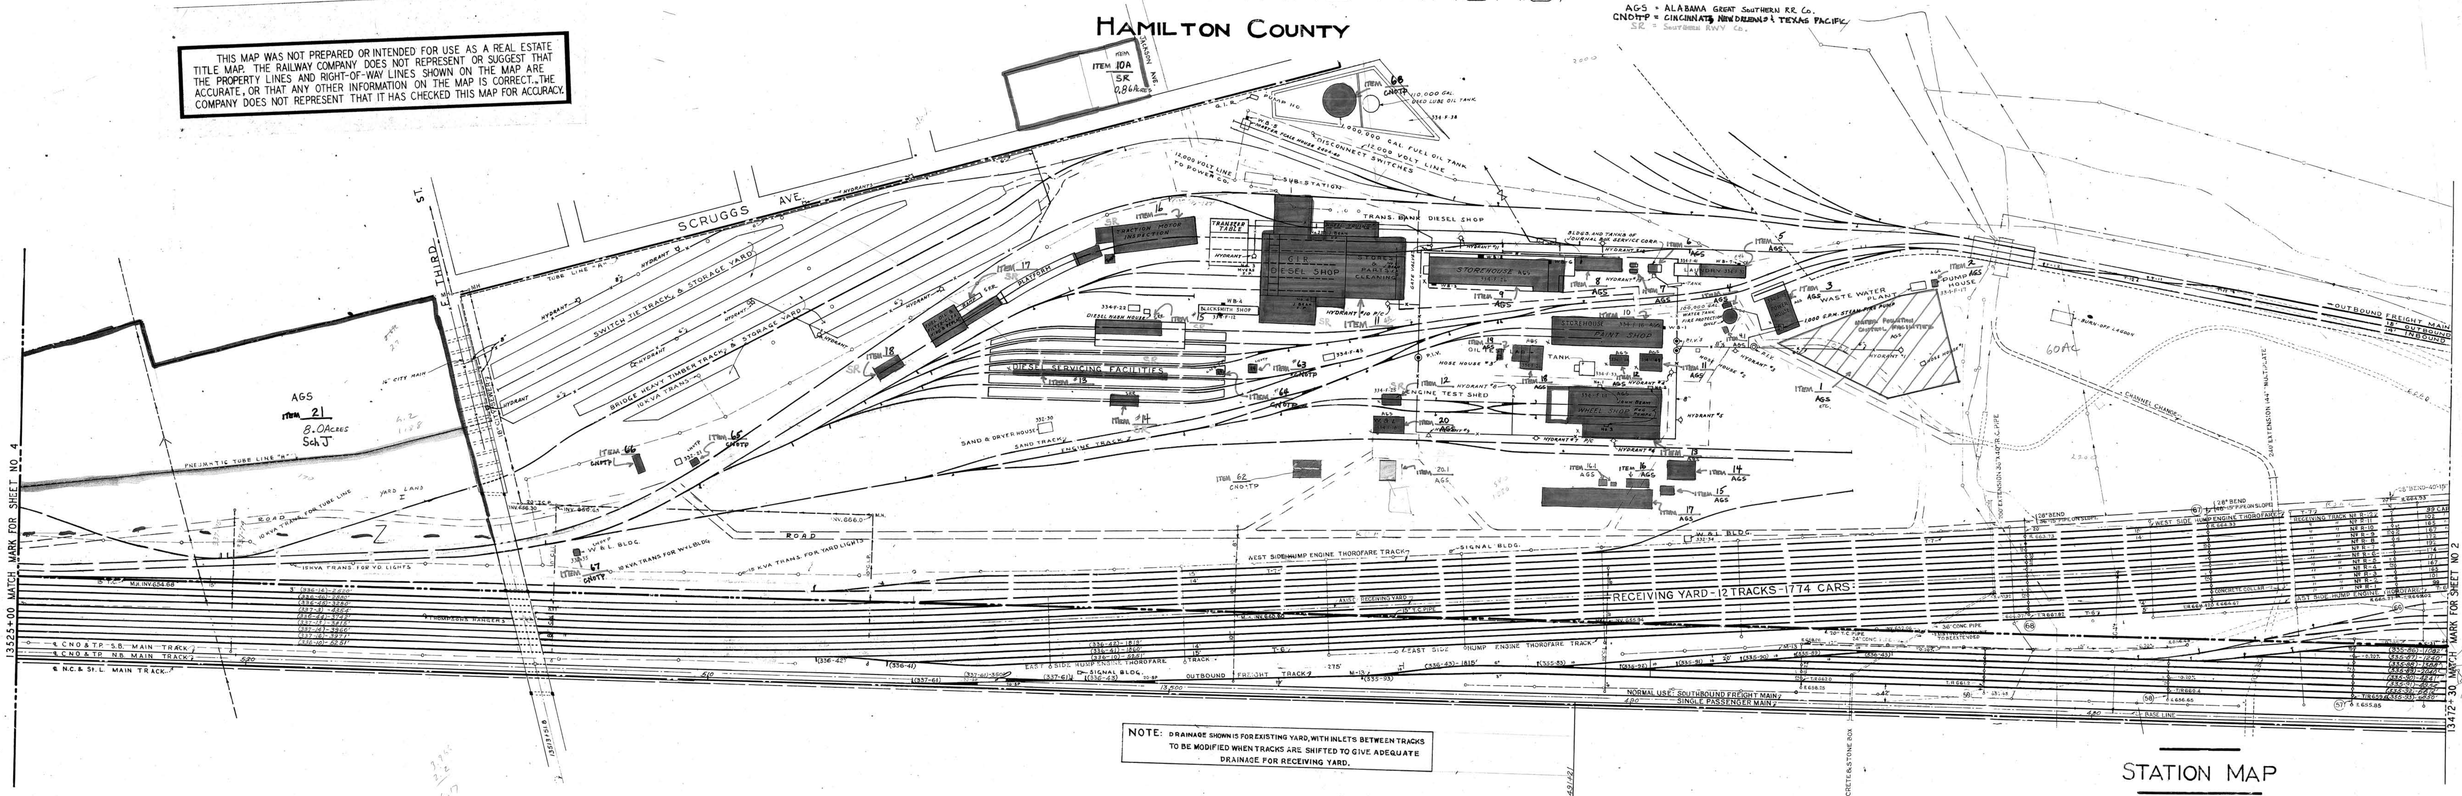

NOTE: DRAINAGE SHOWN IS FOR EXISTING YARD, WITH INLETS BETWEEN TRACKS TO BE MODIFIED WHEN TRACKS ARE SHIFTED TO GIVE ADEQUATE DRAINAGE FOR RECEIVING YARD.

STATION MAP

CINCINNATI SOUTHERN RAILWAY

Operated by

THE CINCINNATI NEW ORLEANS & TEXAS PACIFIC RY. CO.

STATION 13472+28 TO STATION 13525+00

SCALE: 1 IN. = 100 FT.

Office of Chief Engineer
Washington, D. C.

V-1a Tenn
3

033-063

Tracks Correct