CHATTANOOGA, TENN.

(MAIN LINE AND YARD TRACKS)

HAMILTON COUNTY

THIS MAP WAS NOT PREPARED OR INTENDED FOR USE AS A REAL ESTATE TITLE MAP. THE RAILWAY COMPANY DOES NOT REPRESENT OR SUGGEST THAT THE PROPERTY LINES AND RIGHT-OF-WAY LINES SHOWN ON THE MAP ARE ACCURATE, OR THAT ANY OTHER INFORMATION ON THE MAP IS CORRECT. THE COMPANY DOES NOT REPRESENT THAT IT HAS CHECKED THIS MAP FOR ACCURACY.

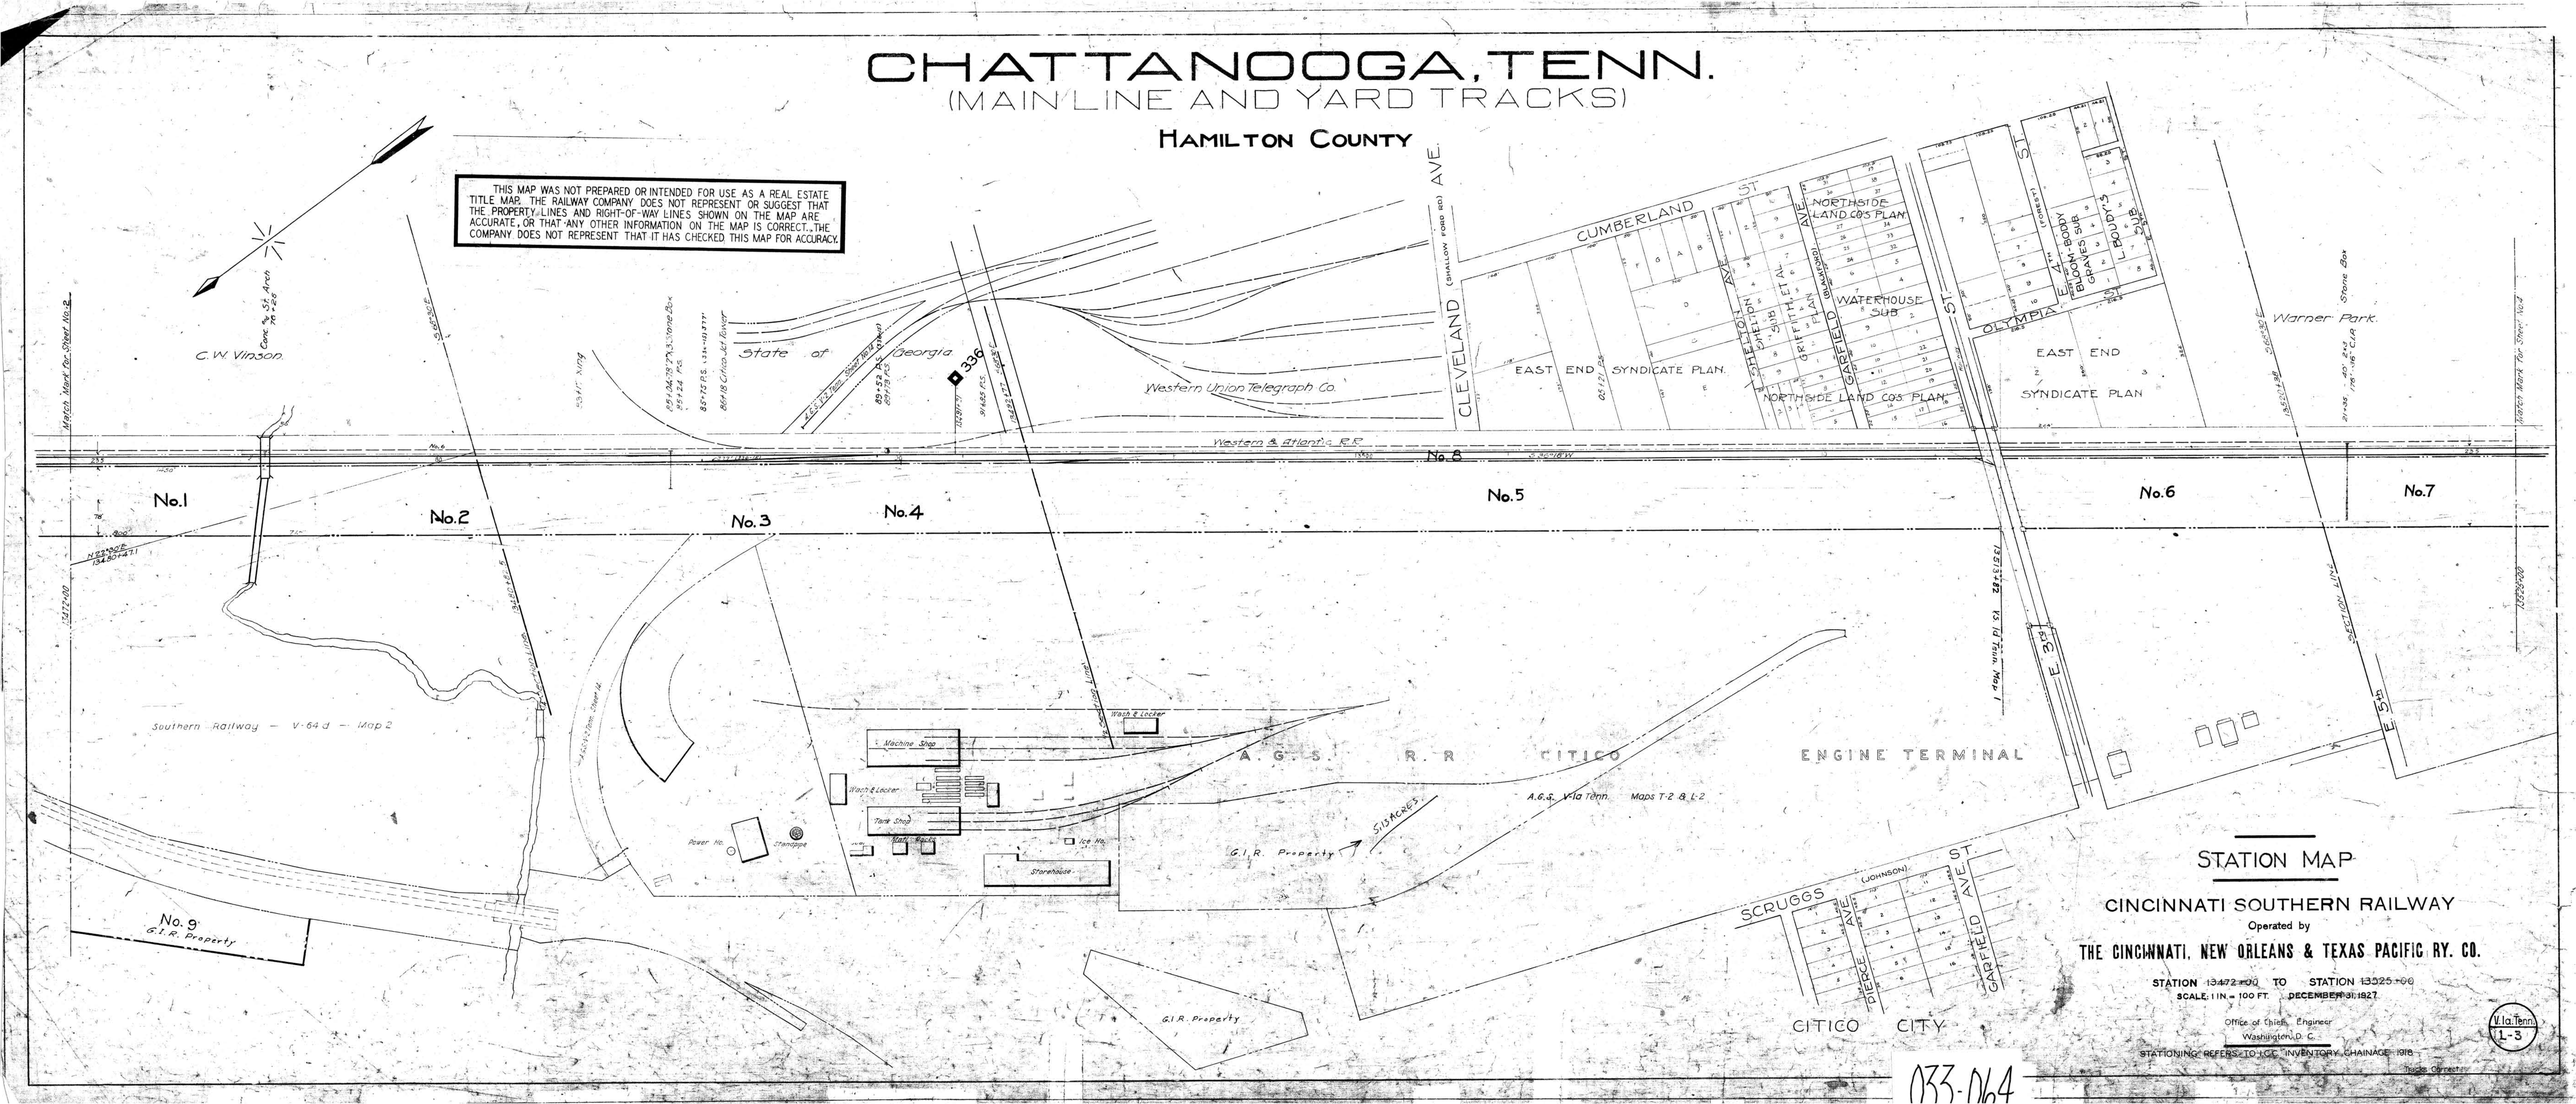

STATION MAP

CINCINNATI SOUTHERN RAILWAY

Operated by

THE CINCINNATI, NEW ORLEANS & TEXAS PACIFIC RY. CO.

STATION 13472+00 TO STATION 13525+00

SCALE: 1 IN. = 100 FT. DECEMBER 31, 1927

Office of Chief Engineer
Washington, D. C.

STATIONING REFERS TO I.C.C. INVENTORY, CHAINAGE 1918

Tracks Corrected

V. Ia. Tenn.
1-3

033-064