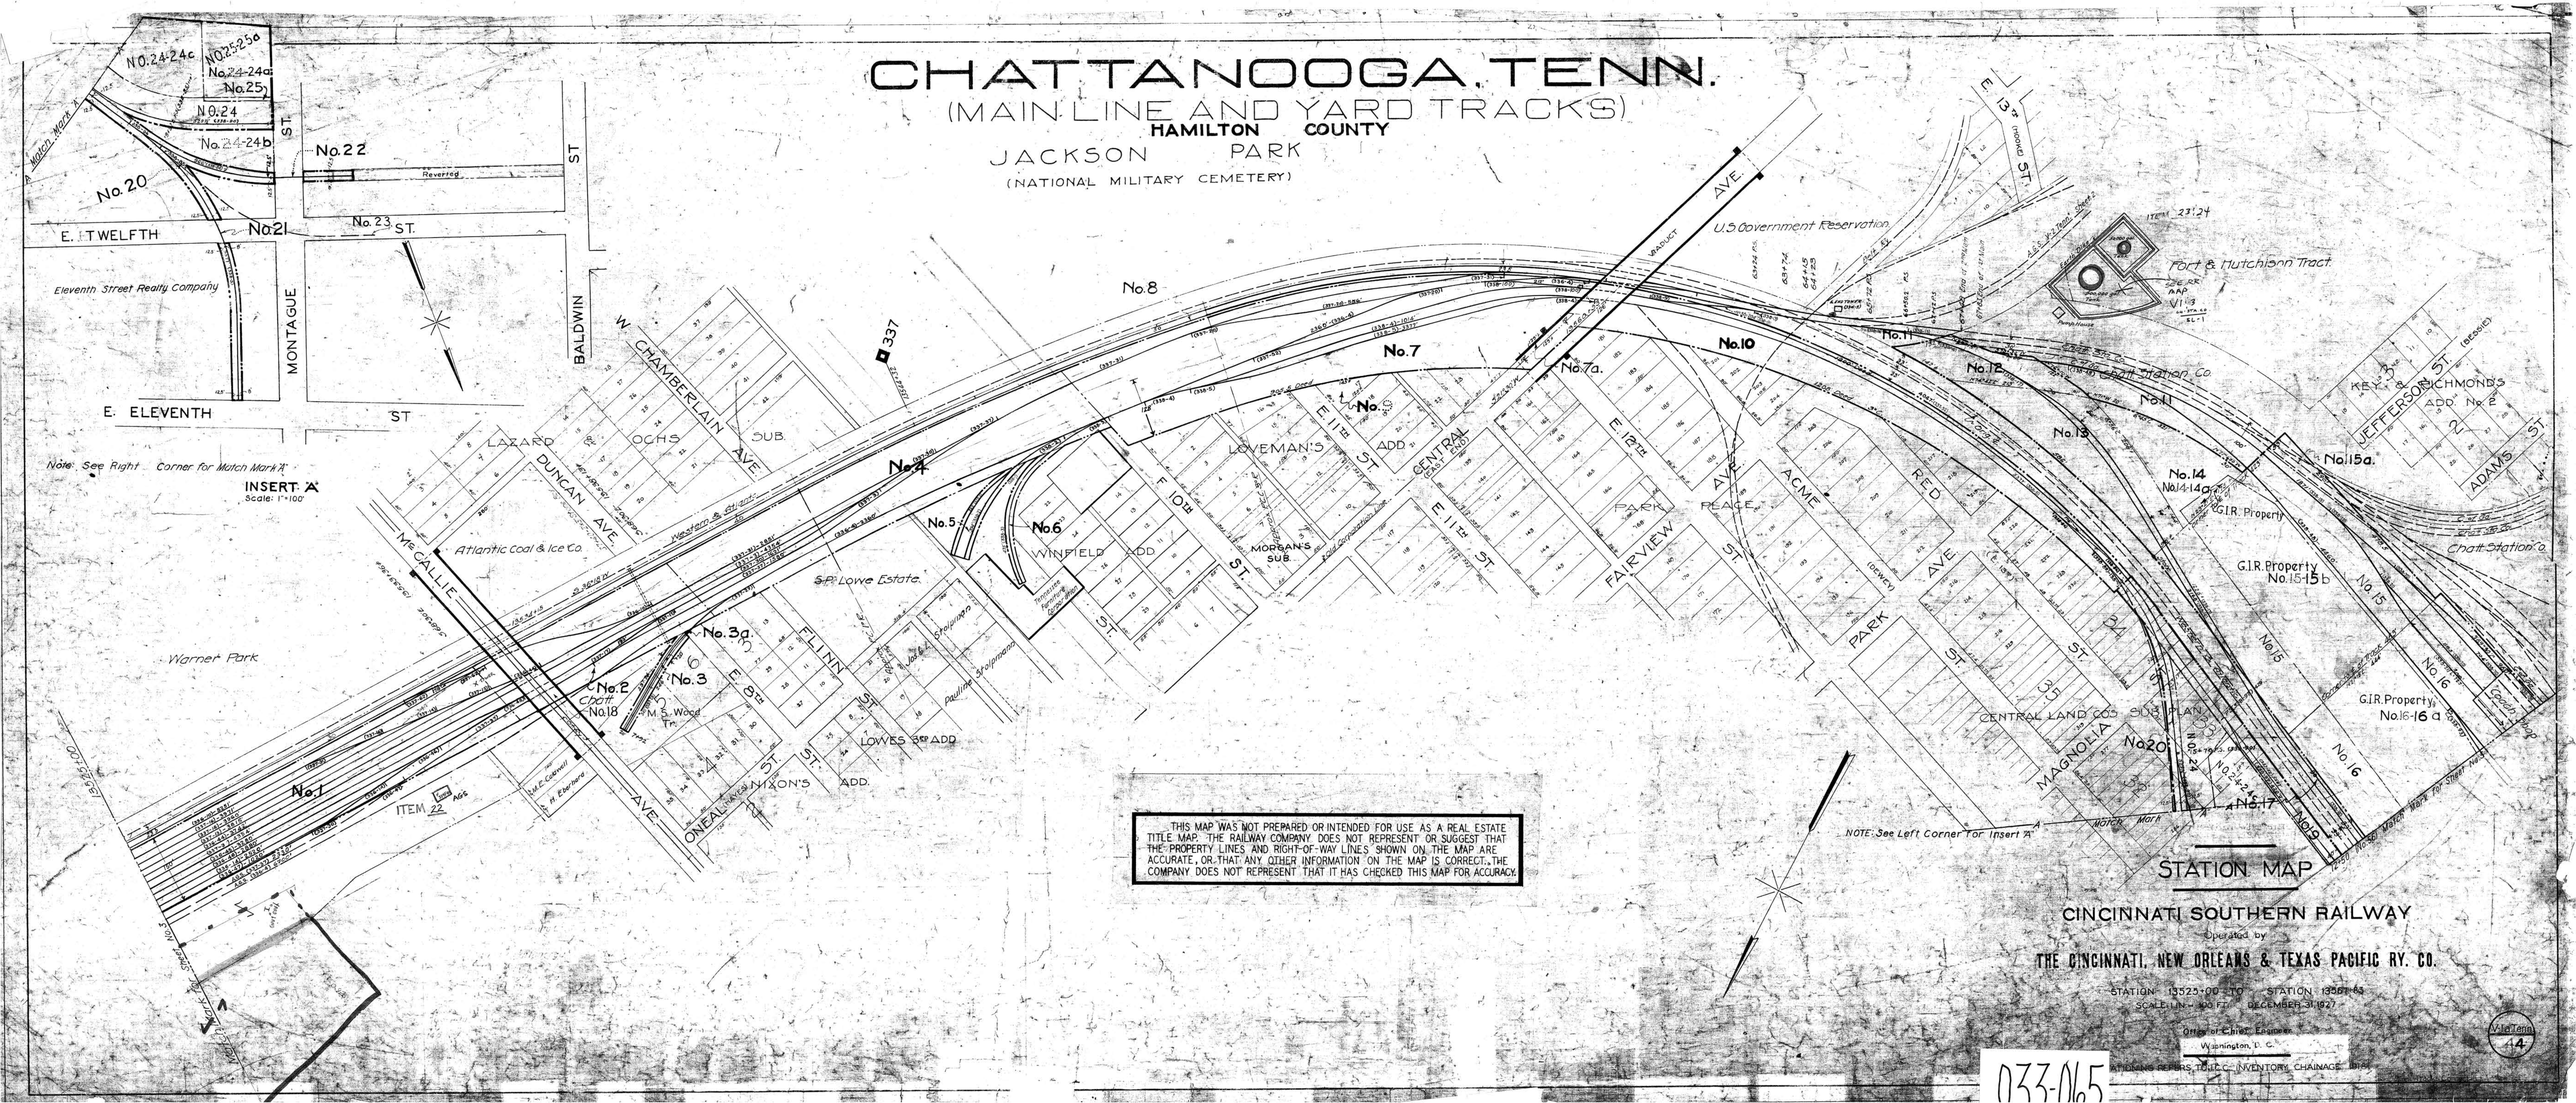
CHATTANOOGA, TENN.
(MAIN LINE AND YARD TRACKS)
HAMILTON COUNTY
JACKSON PARK
(NATIONAL MILITARY CEMETERY)
No.24-24c
No.25-25a
No.24-24a
No.25
No.24
No.24-24b
No.22
Reverted
No.20
No.21
No.23
E. TWELFTH ST.
Eleventh Street Realty Company
MONTAGUE ST.
BALDWIN ST.
E. ELEVENTH ST.
Note: See Right Corner for Match Mark "A"
INSERT "A"
Scale: 1"=100'
Match Mark "A"
W. CHAMBERLAIN AVE.
LAZARD & OCHS SUB.
DUNCAN AVE.
McCALLIE AVE.
Atlantic Coal & Ice Co.
Warner Park
No.1
No.2
No.3
No.3a
No.4
No.5
No.6
No.7
No.7a
No.8
No.9
No.10
No.11
No.12
No.13
No.14
No.14-14a
No.15
No.15a
No.16
No.16-16a
No.17
No.18
No.19
No.20
No.21
No.22
No.23
337
S.P. Lowe Estate
WINFIELD ADD.
MORGAN'S SUB.
LOVEMAN'S ADD.
CENTRAL (EAST END)
E. 11th ST.
E. 12th ST.
E. 13th ST.
FAIRVIEW AVE.
PARK PLACE
ACME
RED
PARK AVE.
MAGNOLIA
CENTRAL LAND COS SUB. PLAN
FLINN ST.
E. 8th ST.
LOWES 3rd ADD.
NIXON'S ADD.
ONEAL AVE.
ITEM 22
U.S. Government Reservation
Fort & Hutchison Tract
Chatt Station Co.
KEY & RICHMOND'S ADD. No. 2
JEFFERSON ST.
ADAMS ST.
G.I.R. Property
G.I.R. Property No. 15-15b
G.I.R. Property No. 16-16a
NOTE: See Left Corner for Insert "A"
Match Mark
THIS MAP WAS NOT PREPARED OR INTENDED FOR USE AS A REAL ESTATE TITLE MAP. THE RAILWAY COMPANY DOES NOT REPRESENT OR SUGGEST THAT THE PROPERTY LINES AND RIGHT-OF-WAY LINES SHOWN ON THE MAP ARE ACCURATE, OR THAT ANY OTHER INFORMATION ON THE MAP IS CORRECT. THE COMPANY DOES NOT REPRESENT THAT IT HAS CHECKED THIS MAP FOR ACCURACY.
STATION MAP
CINCINNATI SOUTHERN RAILWAY
Operated by
THE CINCINNATI, NEW ORLEANS & TEXAS PACIFIC RY. CO.
STATION 13525+00 TO STATION 13567+83
SCALE: 1 IN. = 100 FT. DECEMBER 31, 1927
Office of Chief Engineer
Washington, D. C.
V-1a Tenn
44
033-065