CHATTANOOGA, TENN.

(MAIN LINE AND YARD TRACKS)

HAMILTON COUNTY

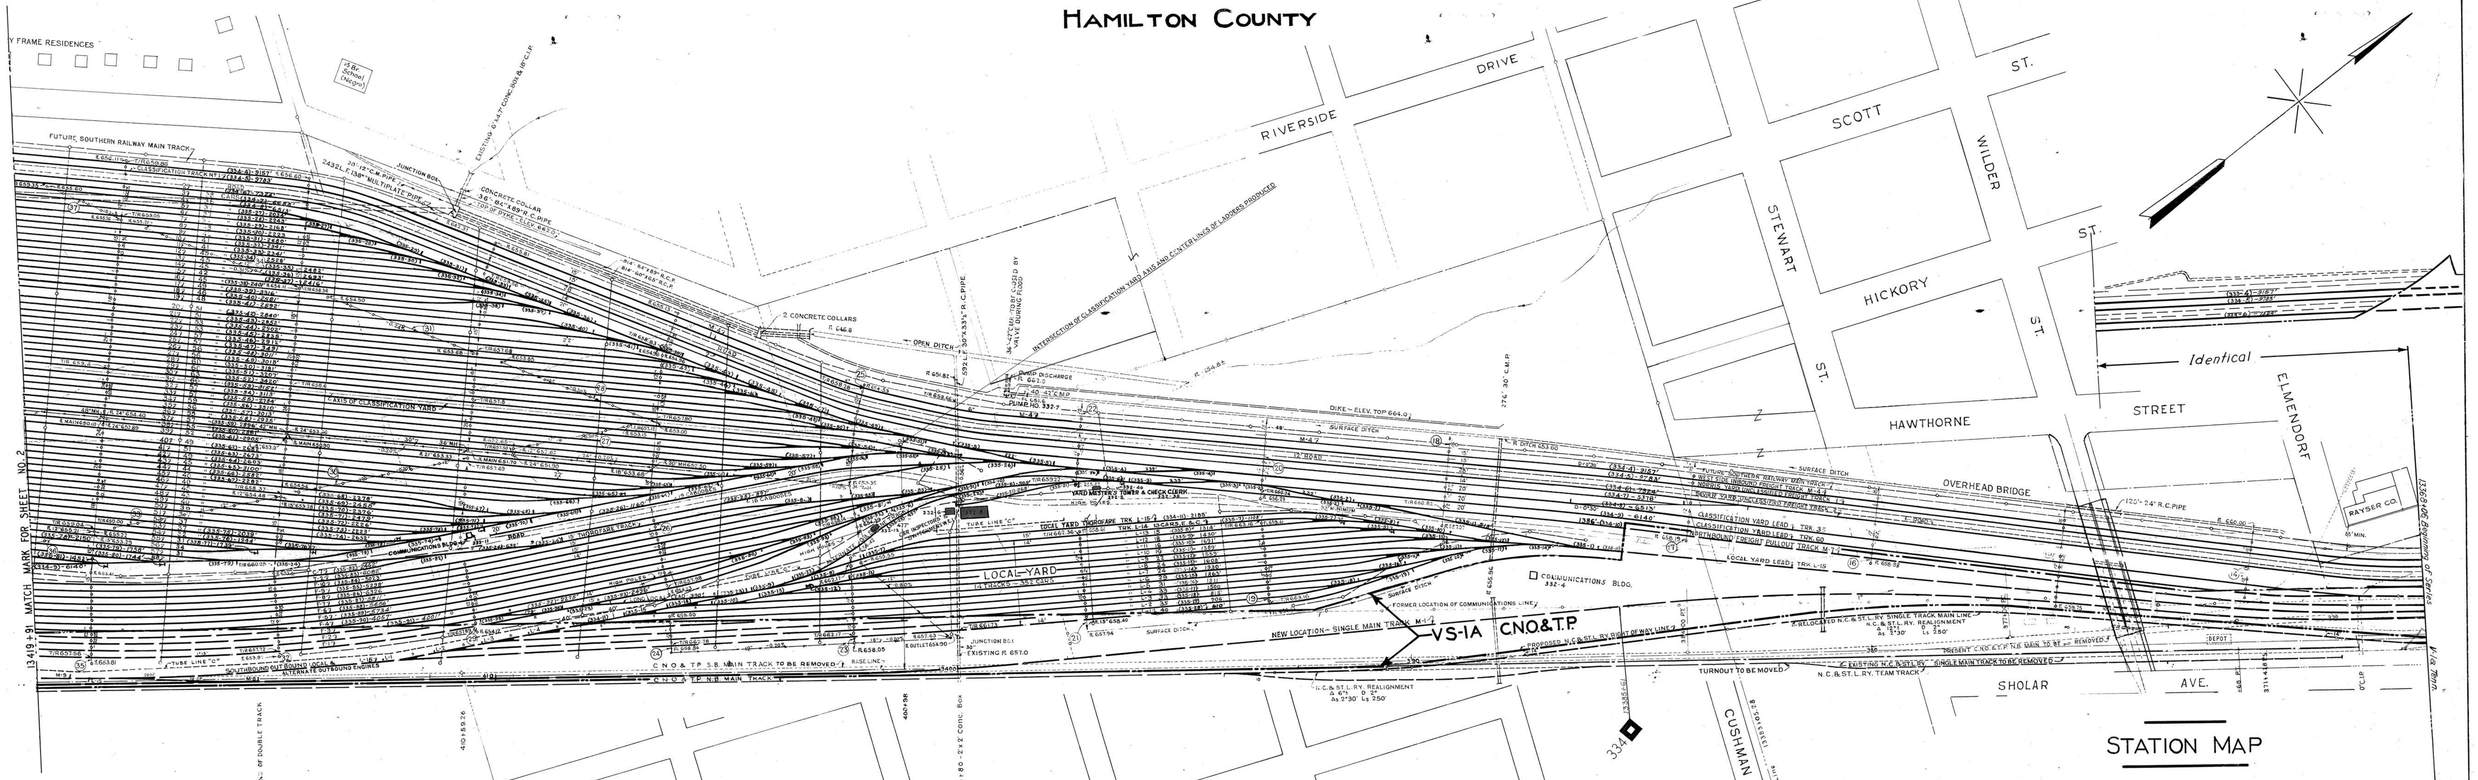

THIS MAP WAS NOT PREPARED OR INTENDED FOR USE AS A REAL ESTATE TITLE MAP. THE RAILWAY COMPANY DOES NOT REPRESENT OR SUGGEST THAT THE PROPERTY LINES AND RIGHT-OF-WAY LINES SHOWN ON THE MAP ARE ACCURATE, OR THAT ANY OTHER INFORMATION ON THE MAP IS CORRECT. THE COMPANY DOES NOT REPRESENT THAT IT HAS CHECKED THIS MAP FOR ACCURACY.

STATION MAP

GEORGIA INDUSTRIAL REALTY CO.

Operated by

THE CINCINNATI NEW ORLEANS & TEXAS PACIFIC RY. CO.

STATION 1368+06 TO STATION 13419+91

SCALE: 1 IN. = 100 FT.

SEE RR MAP V-14 TN

Office of Chief Engineer

Washington, D. C.

G.I.R. TENN. 1

033-068C