CHATTANOOGA, TENN.

(MAIN LINE AND YARD TRACKS)

HAMILTON COUNTY

136F-B-13
CNO&TP
PURCHASED
2.5 A. RT. SIDE
OF HWY

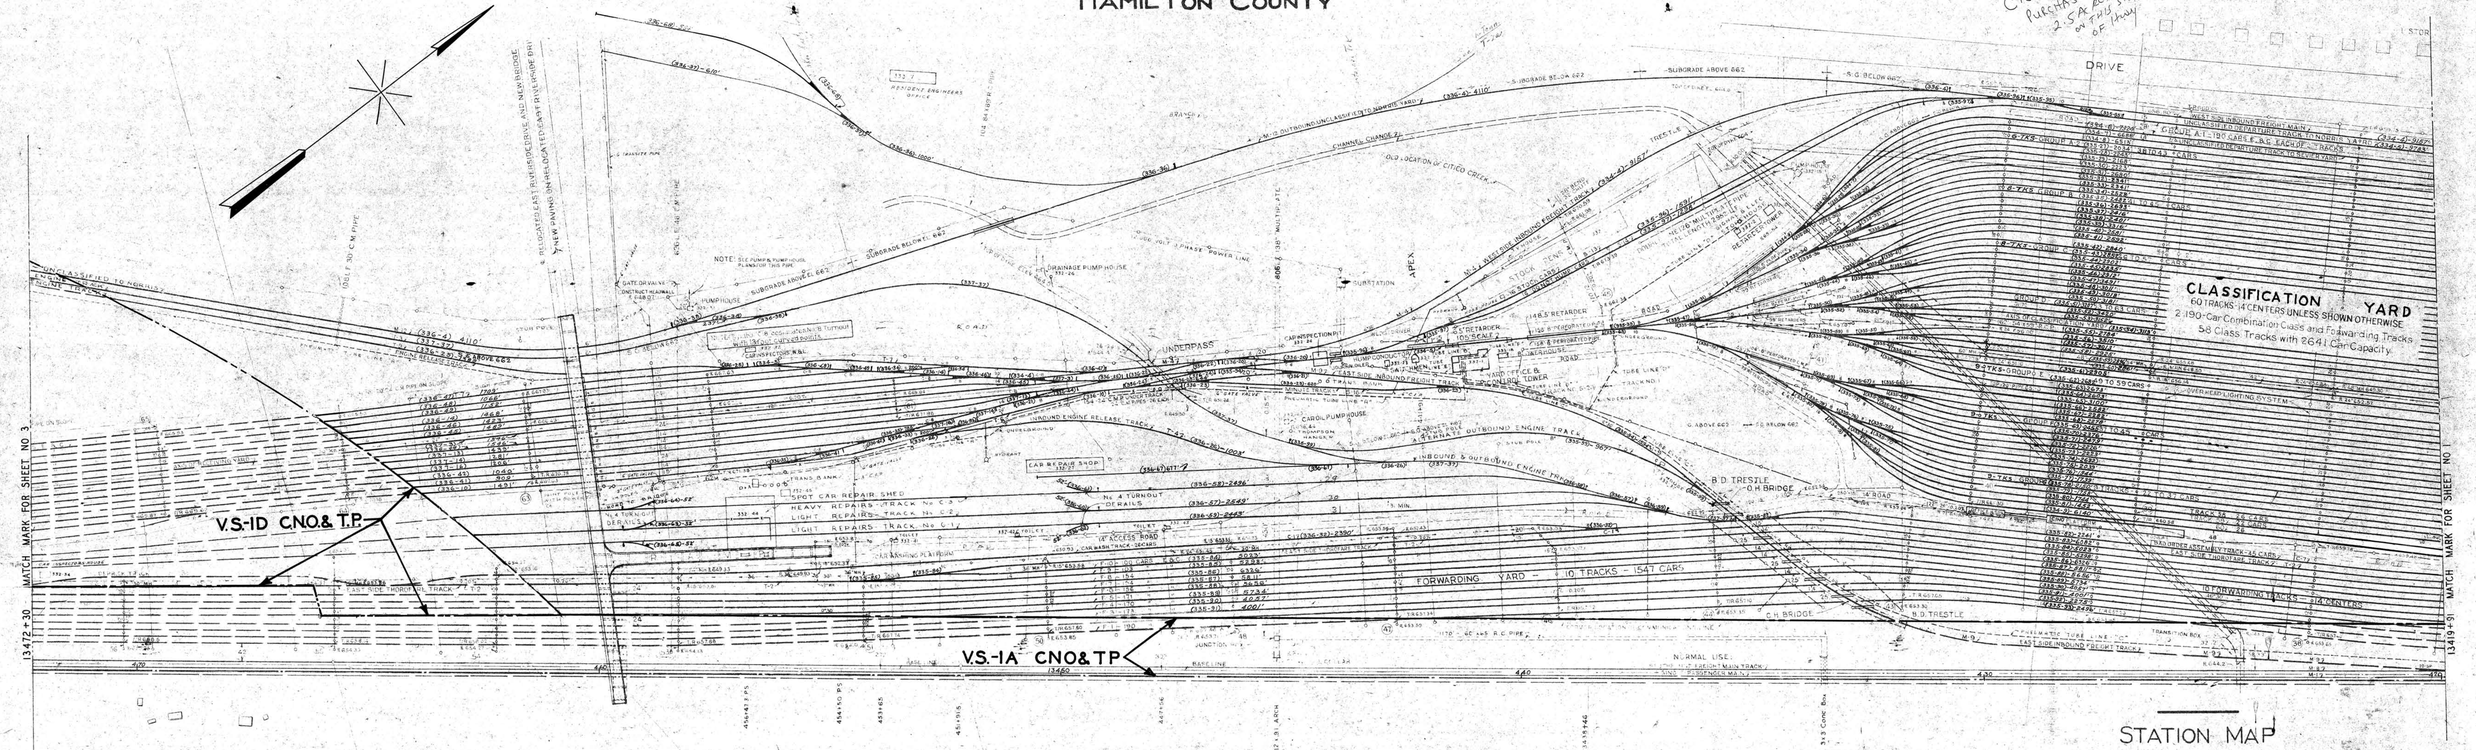

THIS MAP WAS NOT PREPARED OR INTENDED FOR USE AS A REAL ESTATE TITLE MAP. THE RAILWAY COMPANY DOES NOT REPRESENT OR SUGGEST THAT THE PROPERTY LINES AND RIGHT-OF-WAY LINES SHOWN ON THE MAP ARE ACCURATE, OR THAT ANY OTHER INFORMATION ON THE MAP IS CORRECT. THE COMPANY DOES NOT REPRESENT THAT IT HAS CHECKED THIS MAP FOR ACCURACY.

STATION MAP

GEORGIA INDUSTRIAL REALTY CO.

Operated by

THE CINCINNATI NEW ORLEANS & TEXAS PACIFIC RY. CO.

STATION 13419+91 ~ TO STATION

SCALE: 1 IN. = 100 FT.

Office of Chief Engineer
Washington, D. C.

G.I.R.
TENN.
2

033-0680

Tracks Correct