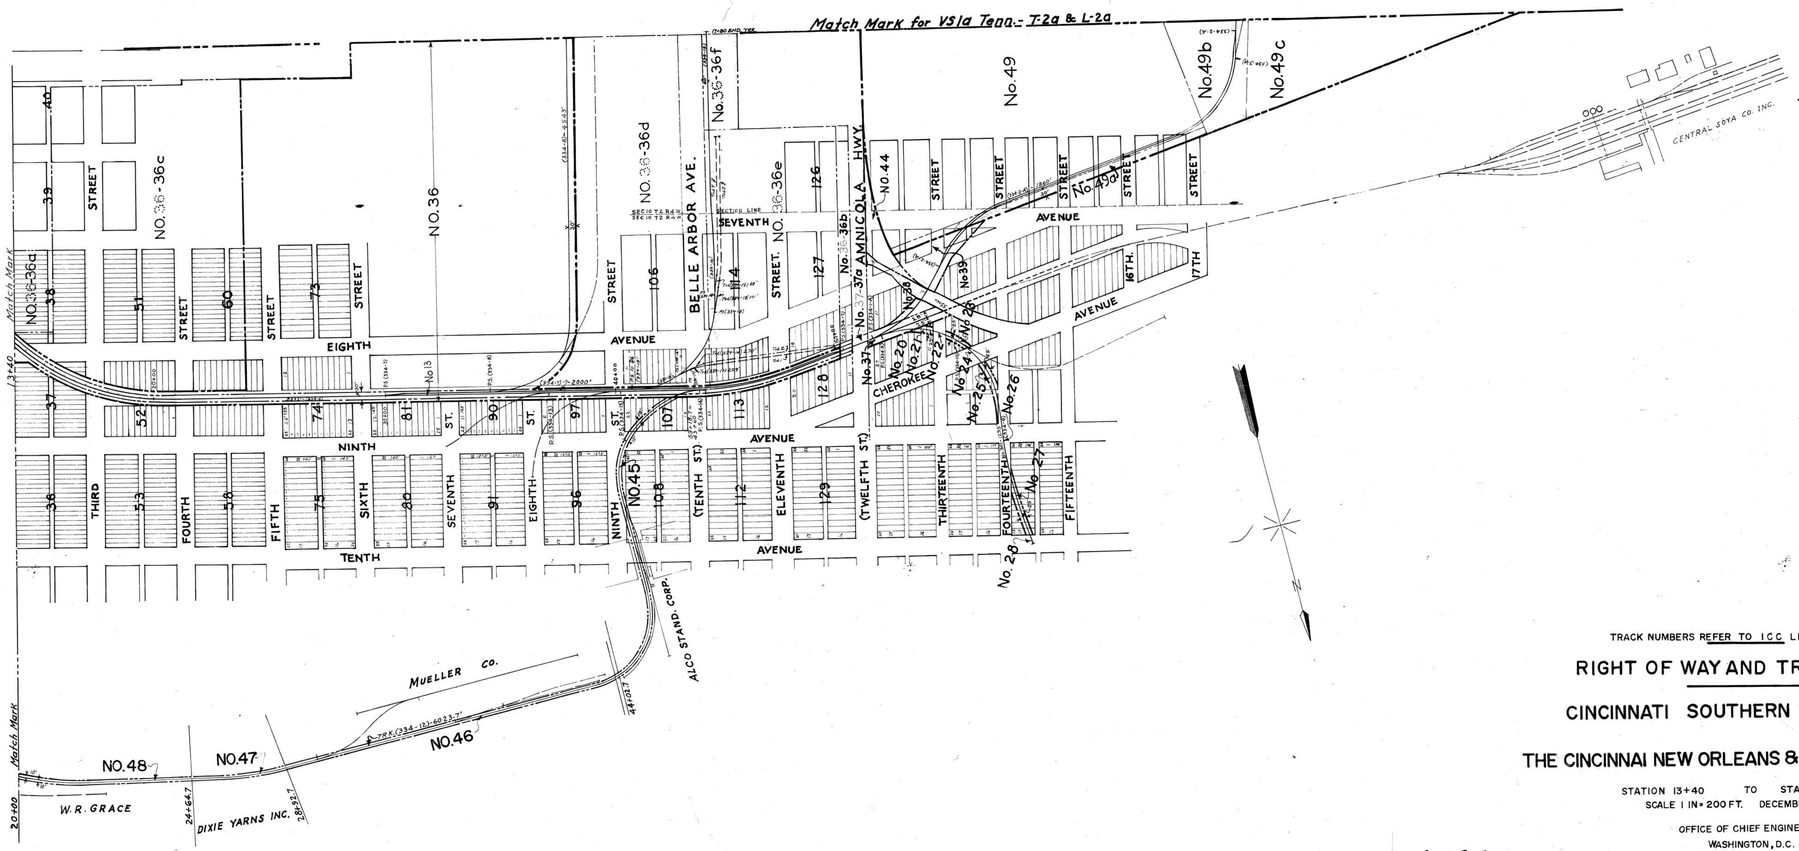

THIS MAP WAS NOT PREPARED OR INTENDED FOR USE AS A REAL ESTATE TITLE MAP. THE RAILWAY COMPANY DOES NOT REPRESENT OR SUGGEST THAT THE PROPERTY LINES AND RIGHT-OF-WAY LINES SHOWN ON THE MAP ARE ACCURATE, OR THAT ANY OTHER INFORMATION ON THE MAP IS CORRECT. THE COMPANY DOES NOT REPRESENT THAT IT HAS CHECKED THIS MAP FOR ACCURACY.

TRACK NUMBERS REFER TO I.C.C. LIST NUMBERS

RIGHT OF WAY AND TRACK MAP

CINCINNATI SOUTHERN RAILWAY CO.

THE CINCINNAI NEW ORLEANS & TEXAS PACIFIC RY. CO.

STATION 13+40 TO STATION 55+22
SCALE 1 IN = 200 FT. DECEMBER 31, 1927

OFFICE OF CHIEF ENGINEER
WASHINGTON, D.C.

STATIONING REFERS TO I.C.C. INVENTORY CHAINAGE - 1918

V-1 TENN.
67a

033-078