THIS MAP WAS NOT PREPARED OR INTENDED FOR USE AS A REAL ESTATE TITLE MAP. THE RAILWAY COMPANY DOES NOT REPRESENT OR SUGGEST THAT THE PROPERTY LINES AND RIGHT-OF-WAY LINES SHOWN ON THE MAP ARE ACCURATE, OR THAT ANY OTHER INFORMATION ON THE MAP IS CORRECT. THE COMPANY DOES NOT REPRESENT THAT IT HAS CHECKED THIS MAP FOR ACCURACY.

HAMILTON COUNTY TENN.

CHATTANOOGA , TENN.

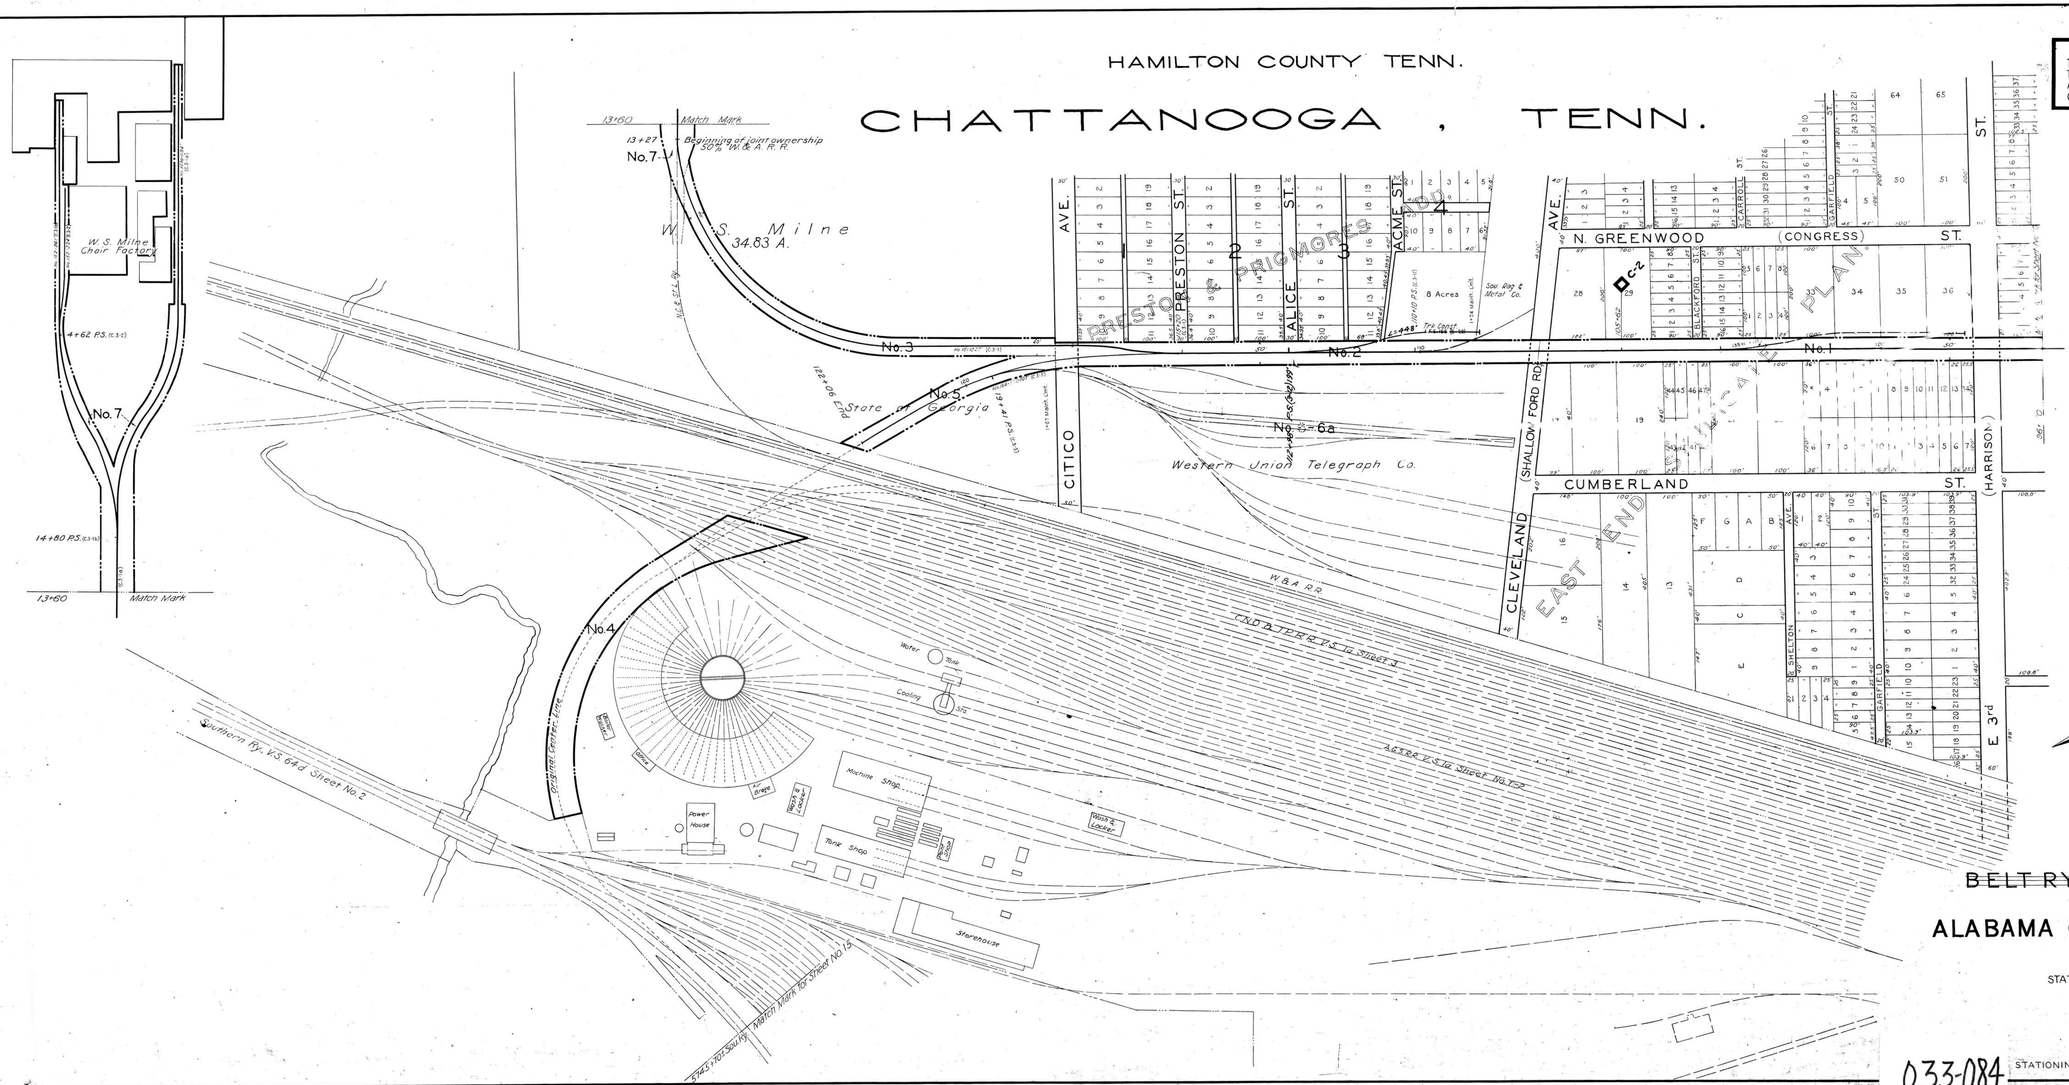

STATION MAP

BELT RY. CO. OF CHATTANOOGA

Operated by the NOV. 1, 1916

ALABAMA GREAT SOUTHERN R. R. CO.

CITICO DIVISION

STATION 96+50 TO STATION 122 + 60

SCALE 1 IN. = 100 FT. DECEMBER 31, 1927

Office of Chief Engineer
Washington, D.C.

V-2 TENN. 14

033-084

STATIONING REFERS TO I.C.C. INVENTORY CHAINAGE 1918
Tracks correct