THIS MAP WAS NOT PREPARED OR INTENDED FOR USE AS A REAL ESTATE TITLE MAP. THE RAILWAY COMPANY DOES NOT REPRESENT OR SUGGEST THAT THE PROPERTY LINES AND RIGHT-OF-WAY LINES SHOWN ON THE MAP ARE ACCURATE, OR THAT ANY OTHER INFORMATION ON THE MAP IS CORRECT. THE COMPANY DOES NOT REPRESENT THAT IT HAS CHECKED THIS MAP FOR ACCURACY.

HAMILTON COUNTY, TENN.

CHATTANOOGA, TENN.

(ST. ELMO)

STATION MAP

~~BELT RY. CO. OF CHATTANOOGA~~

~~Operated by the~~ NOV 1 1946

ALABAMA GREAT SOUTHERN R. R. CO.

STATION 46+00 TO STATION 1+40 (ST. ELMO DIVISION)

STATION 242+00 TO STATION 286+8 (GEORGIA DIVISION)

SCALE: 1 IN. = 100 FT. DECEMBER 31, 1927

Office of Chief Engineer
Washington, D. C.
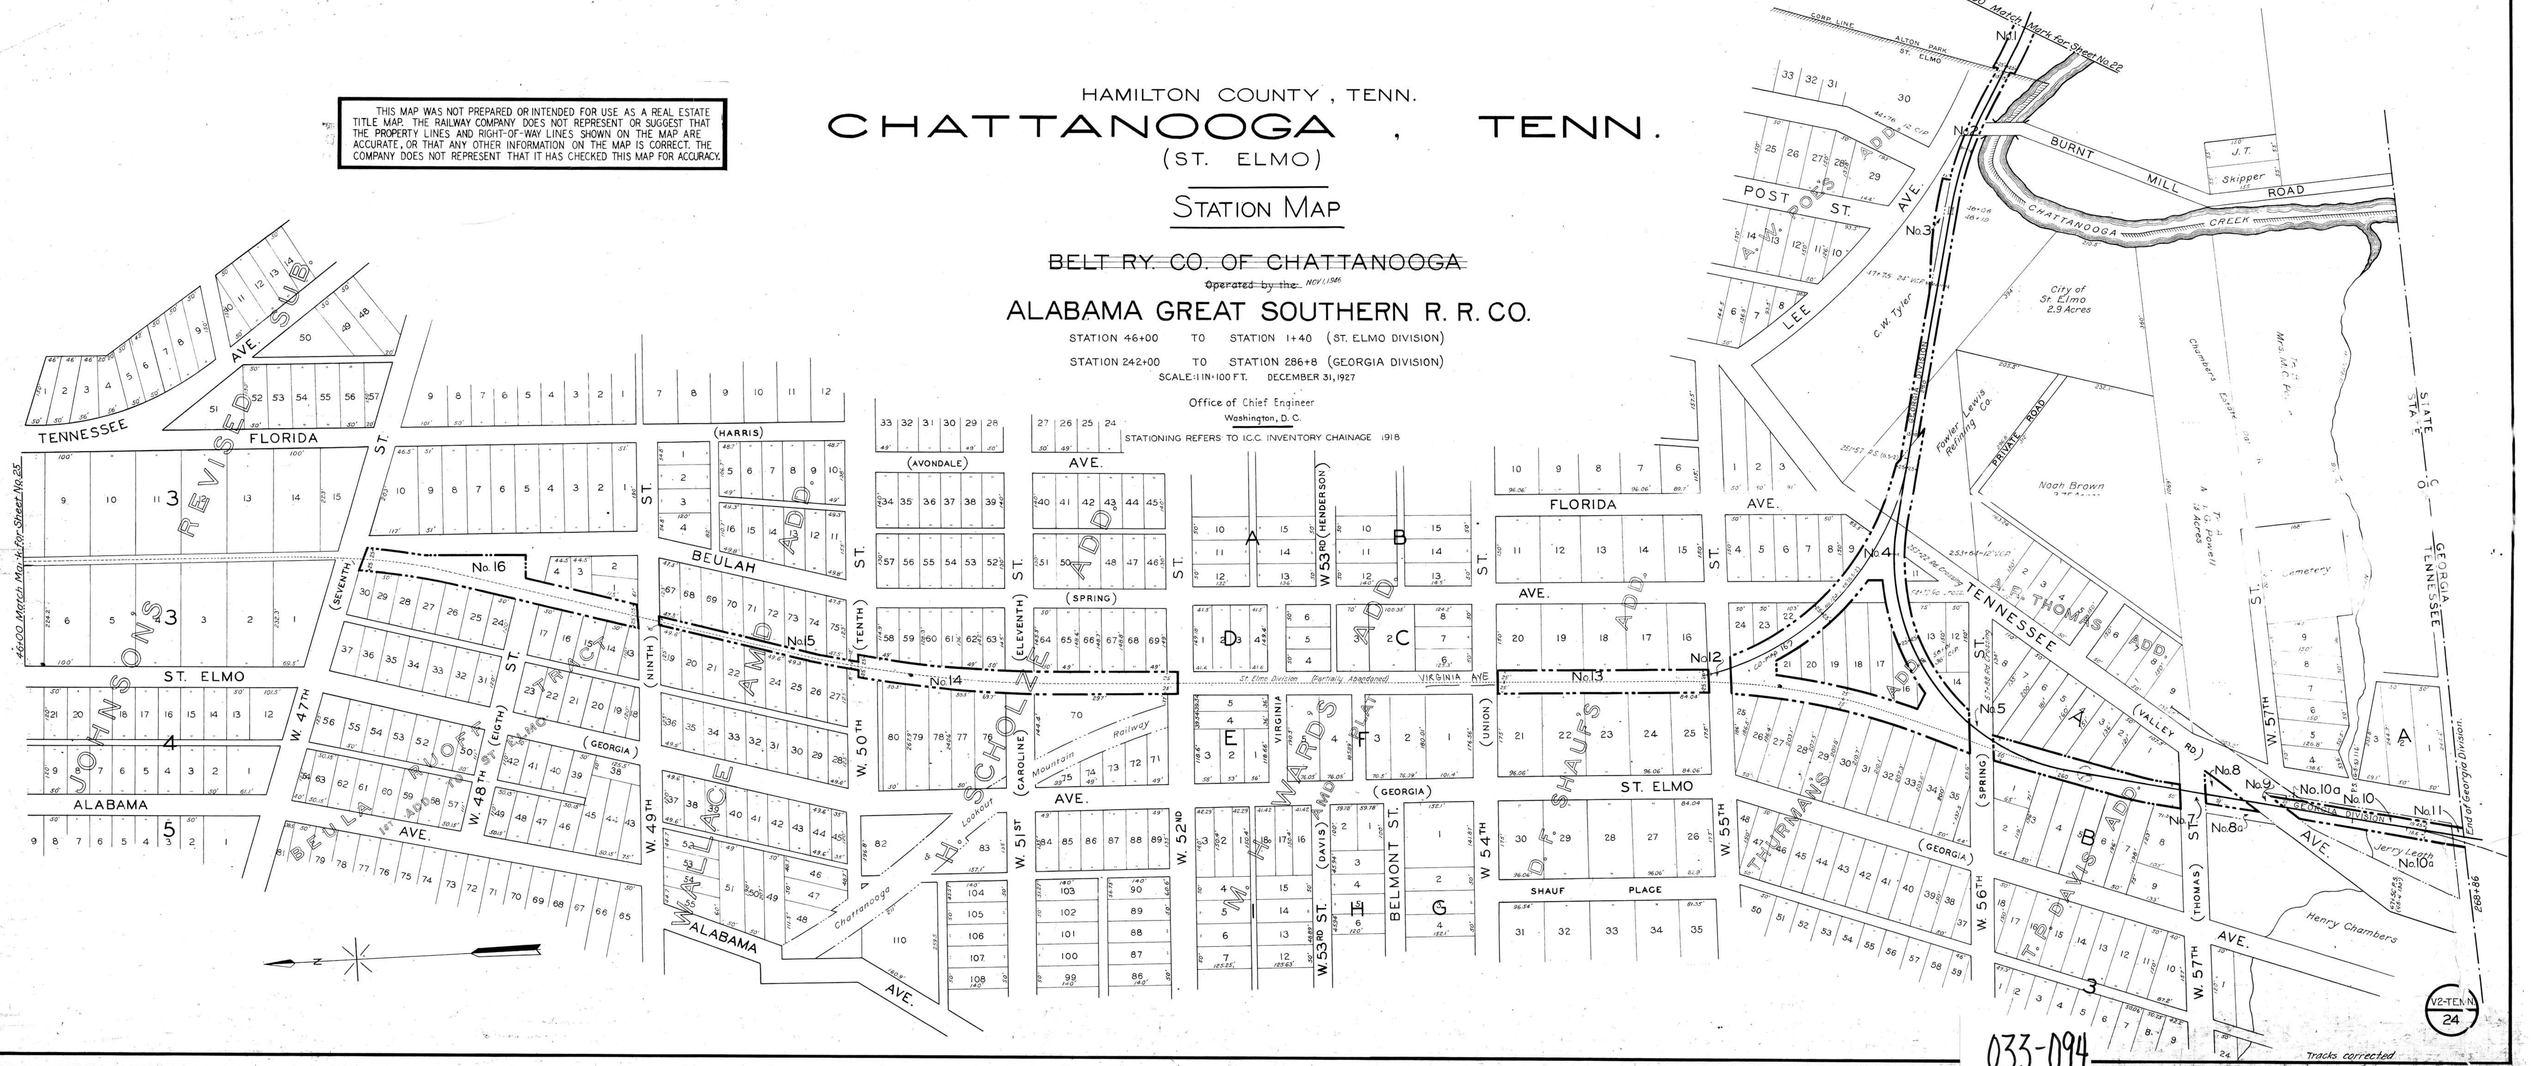
STATIONING REFERS TO I.C.C. INVENTORY CHAINAGE 1918