HAMILTON COUNTY , TENN.

CHATTANOOGA , TENN.

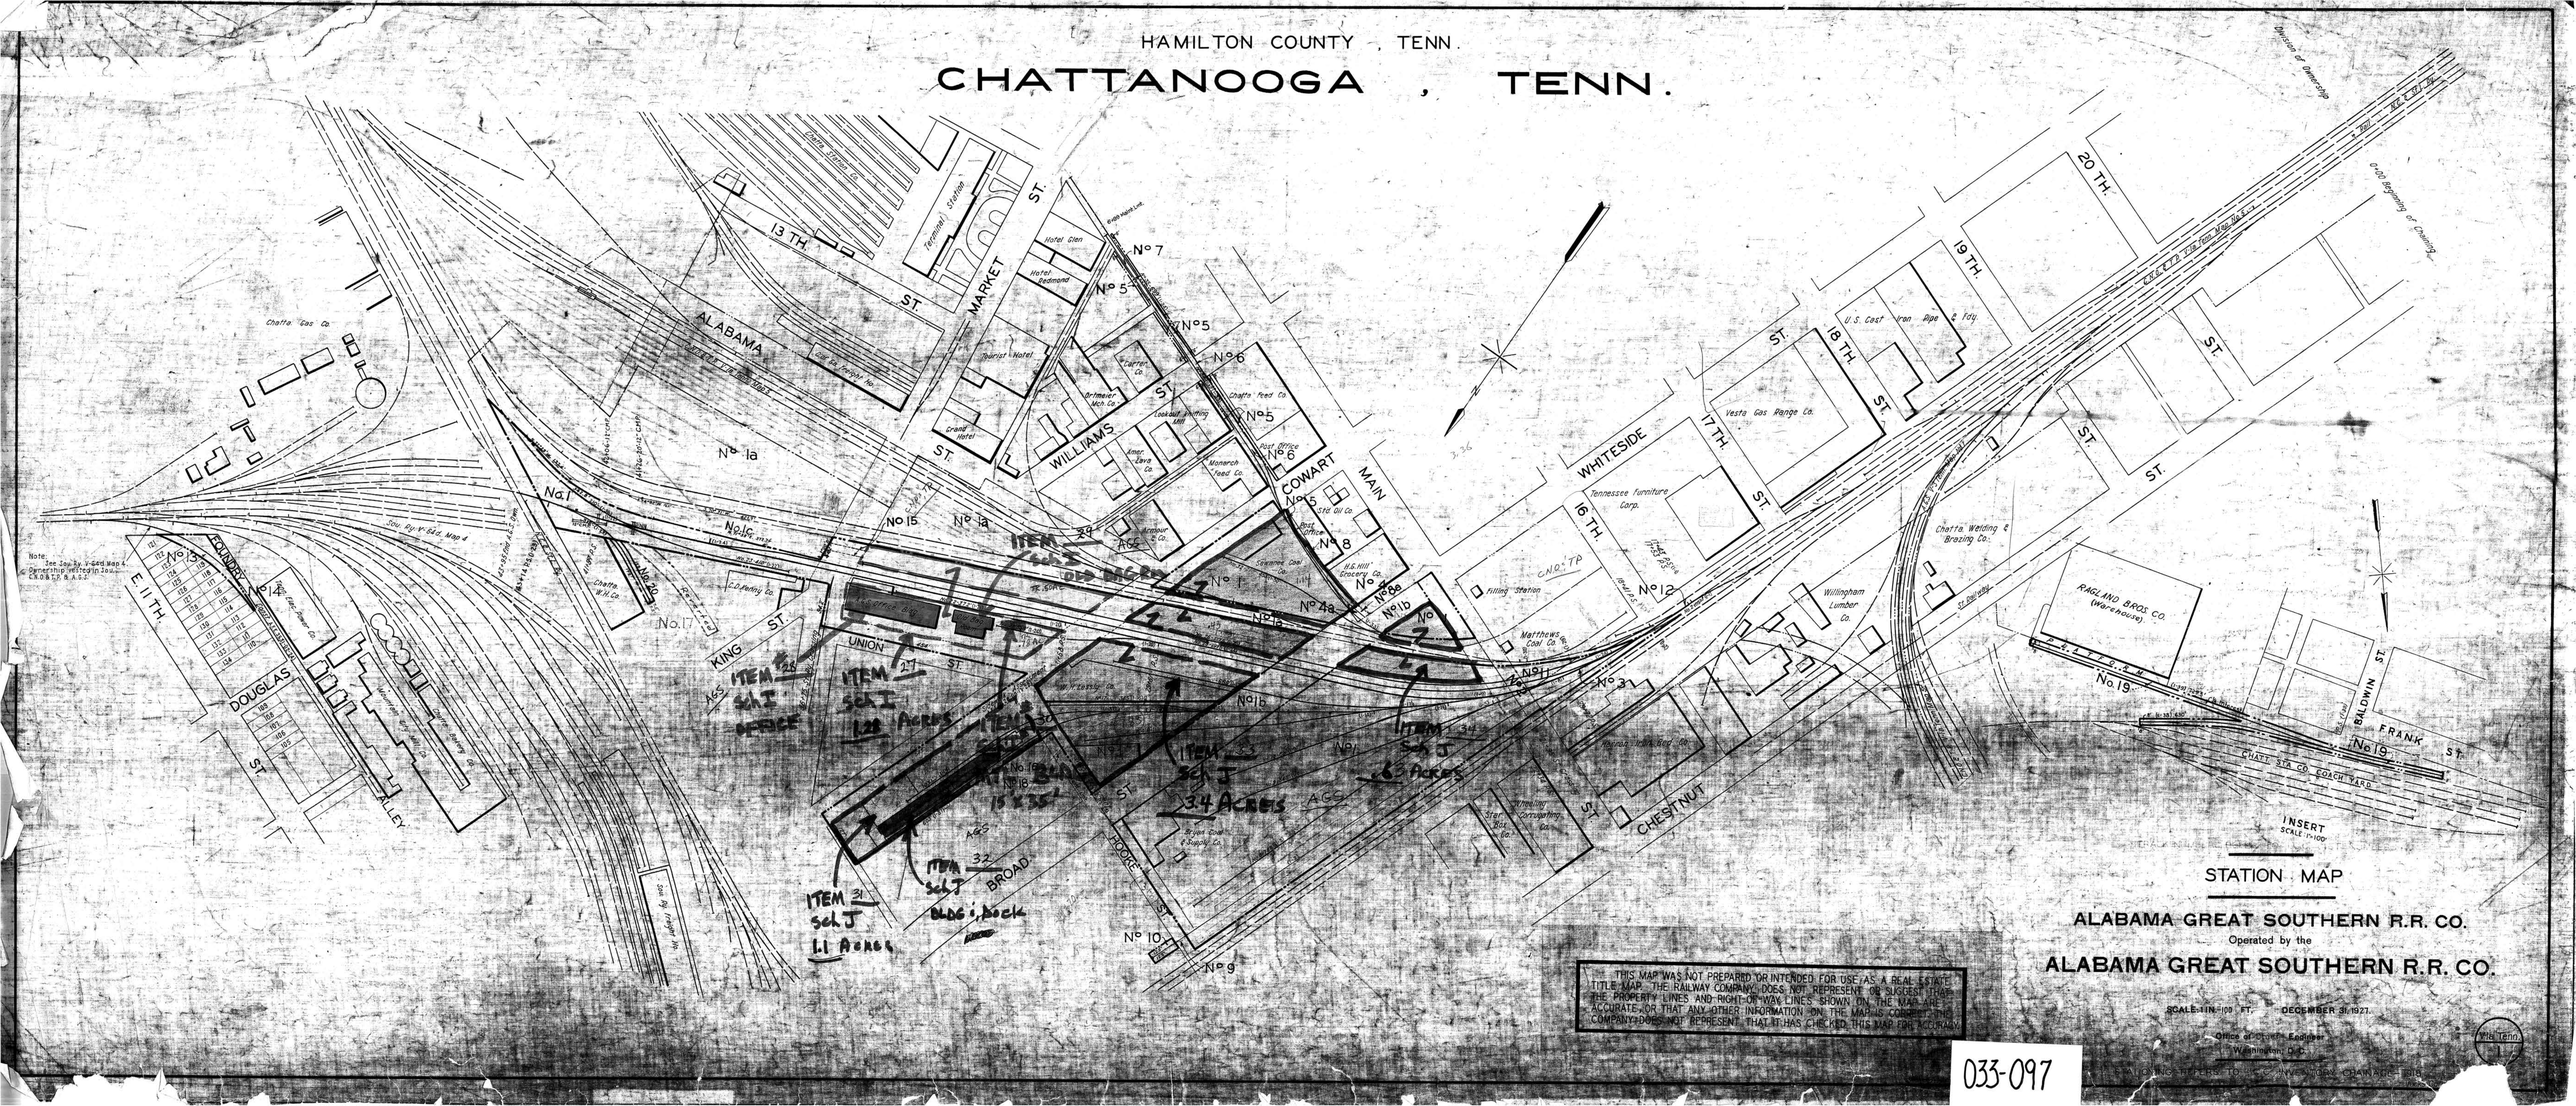

Note:
See Sht. by V. Geis Map 4.
Ownership between Jas. C.R.& B.P.D. & A.G.S.

THIS MAP WAS NOT PREPARED OR INTENDED FOR USE AS A REAL ESTATE TITLE MAP. THE RAILWAY COMPANY DOES NOT REPRESENT OR SUGGEST THAT THE PROPERTY LINES AND RIGHT-OF-WAY LINES SHOWN ON THE MAP ARE ACCURATE OR THAT ANY OTHER INFORMATION ON THE MAP IS CORRECT. THE COMPANY DOES NOT REPRESENT THAT IT HAS CHECKED THIS MAP FOR ACCURACY

STATION MAP

ALABAMA GREAT SOUTHERN R.R. CO.

Operated by the

ALABAMA GREAT SOUTHERN R.R. CO.

SCALE 1 IN. = 100 FT. DECEMBER 31, 1927.

Office of Chief Engineer
Washington, D.C.

WHEN REFERRING TO THIS MAP ANY OTHER DRAWING OR BLUE PRINT

Chattanooga Terminal Co. Sht. 1

033-097