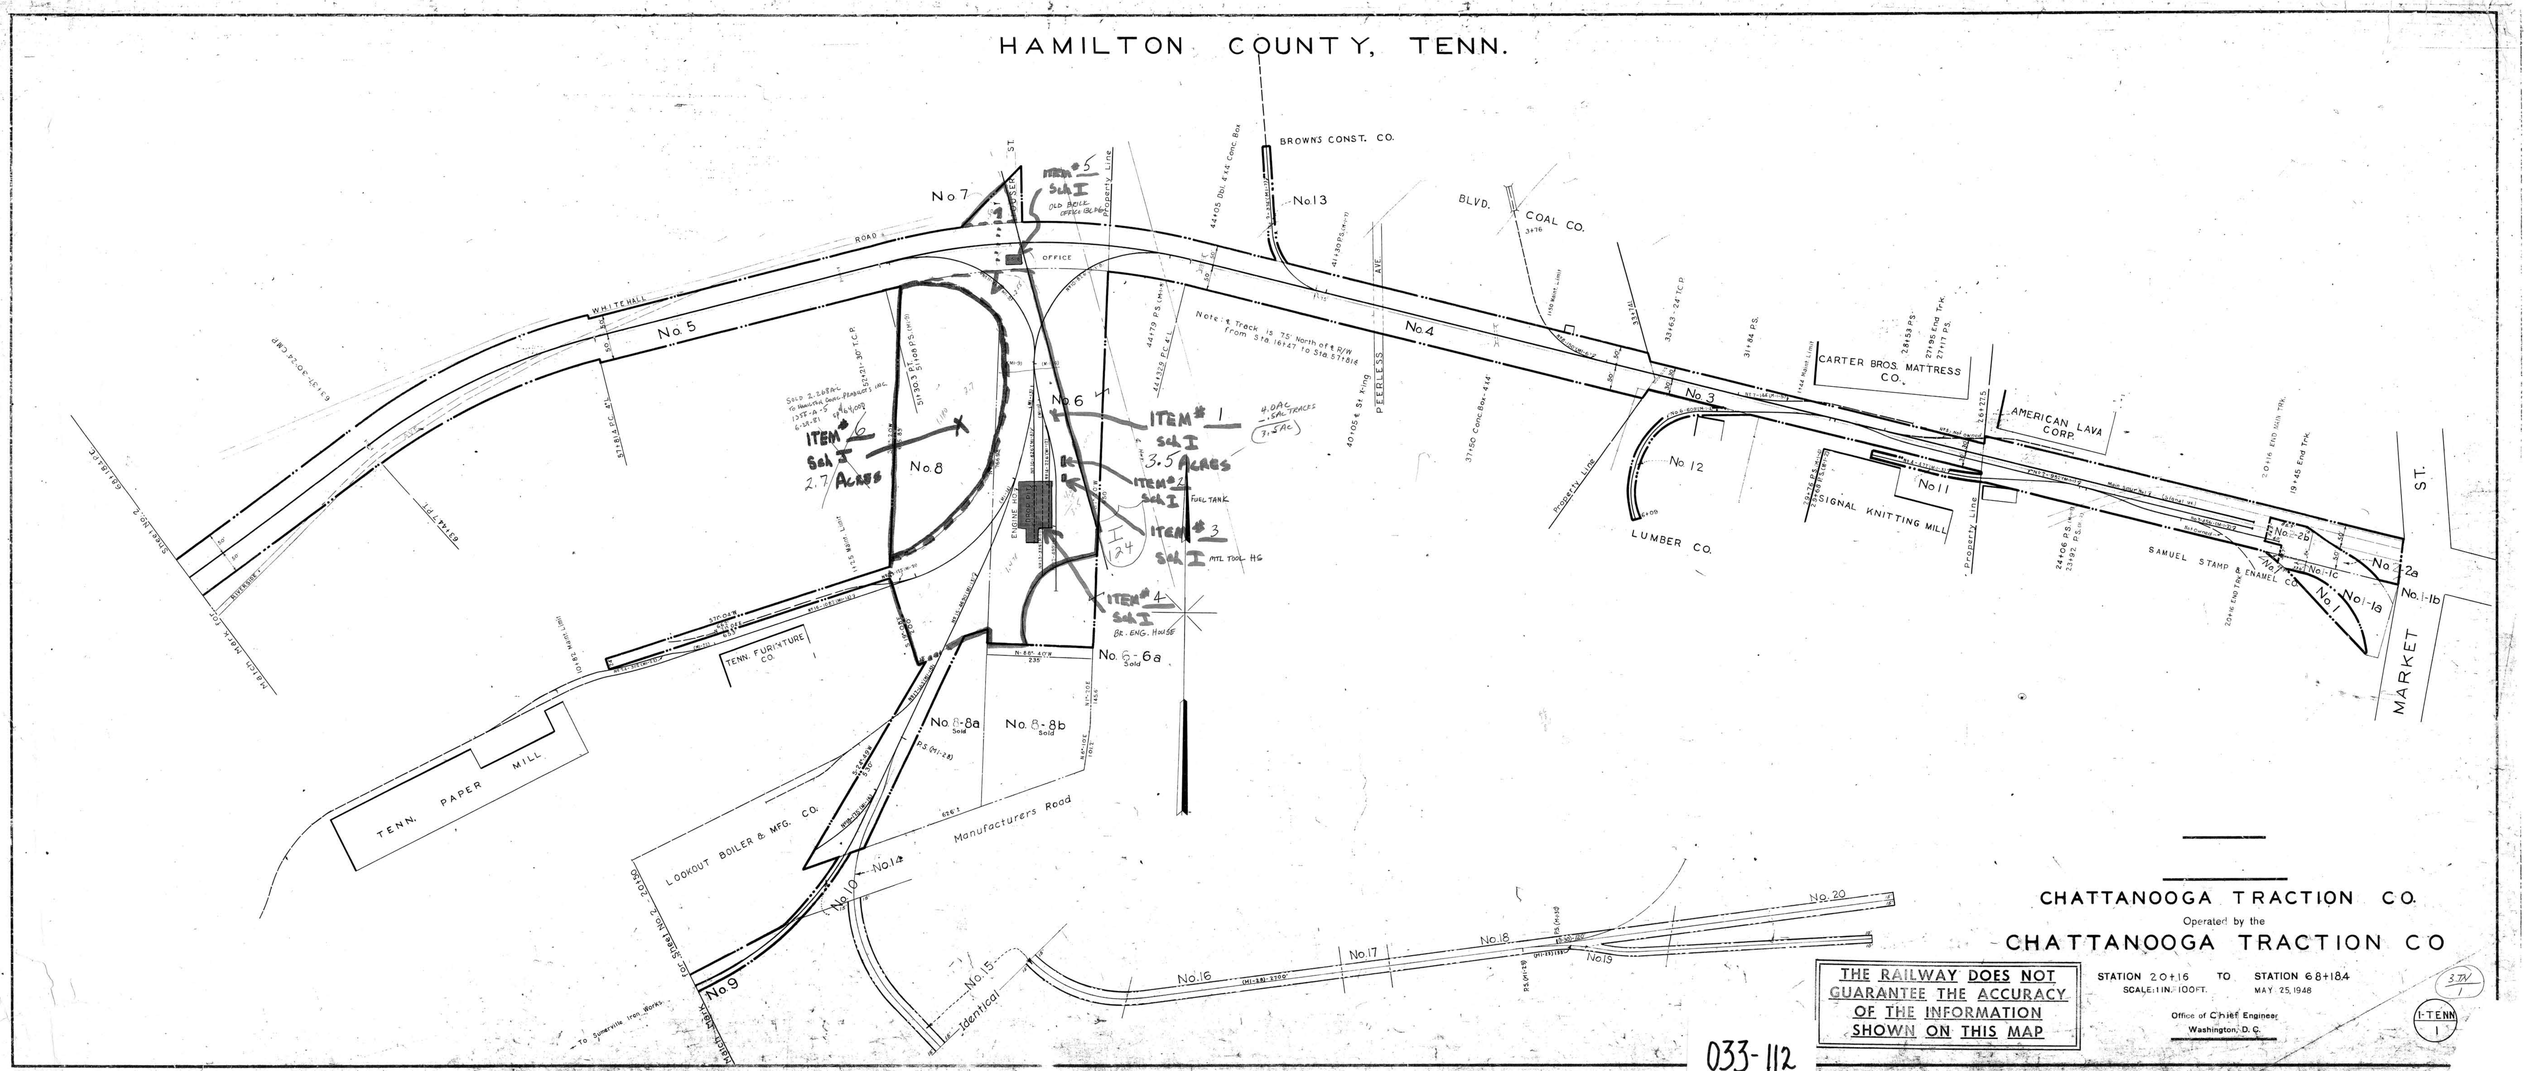
HAMILTON COUNTY, TENN.
BROWNS CONST. CO.
No. 13
BLVD. COAL CO.
No. 7
No. 5
No. 4
No. 3
No. 6
No. 8
No. 12
No. 11
No. 1
No. 1-1a
No. 1-1b
No. 1-1c
No. 2-2a
No. 2-2b
No. 6-6a
No. 8-8a
No. 8-8b
No. 9
No. 10
No. 14
No. 15
No. 16
No. 17
No. 18
No. 19
No. 20
CARTER BROS. MATTRESS CO.
AMERICAN LAVA CORP.
SIGNAL KNITTING MILL
LUMBER CO.
SAMUEL STAMP & ENAMEL CO.
MARKET ST.
TENN. FURNITURE CO.
TENN. PAPER MILL
LOOKOUT BOILER & MFG. CO.
Manufacturers Road
WHITEHALL ROAD
OFFICE
ENGINE HOUSE
PEERLESS AVE.
Property Line
ITEM # 1 Sch I 3.5 Acres
ITEM # 2 Sch I FUEL TANK
ITEM # 3 Sch I ATL TOOL HG
ITEM # 4 Sch I BR. ENG. HOUSE
ITEM # 5 Sch I OLD BOILER OFFICE
ITEM # 6 Sch I 2.7 Acres
Note: ℄ Track is 7.5' North of ℄ R/W from Sta. 16+47 to Sta. 57+81.6
Identical
To Sumerville Iron Works
CHATTANOOGA TRACTION CO.
Operated by the
CHATTANOOGA TRACTION CO
STATION 20+16 TO STATION 68+18.4
SCALE: 1 IN. = 100 FT.
MAY 25, 1948
Office of Chief Engineer
Washington, D. C.
THE RAILWAY DOES NOT GUARANTEE THE ACCURACY OF THE INFORMATION SHOWN ON THIS MAP
I-TENN 1
033-112