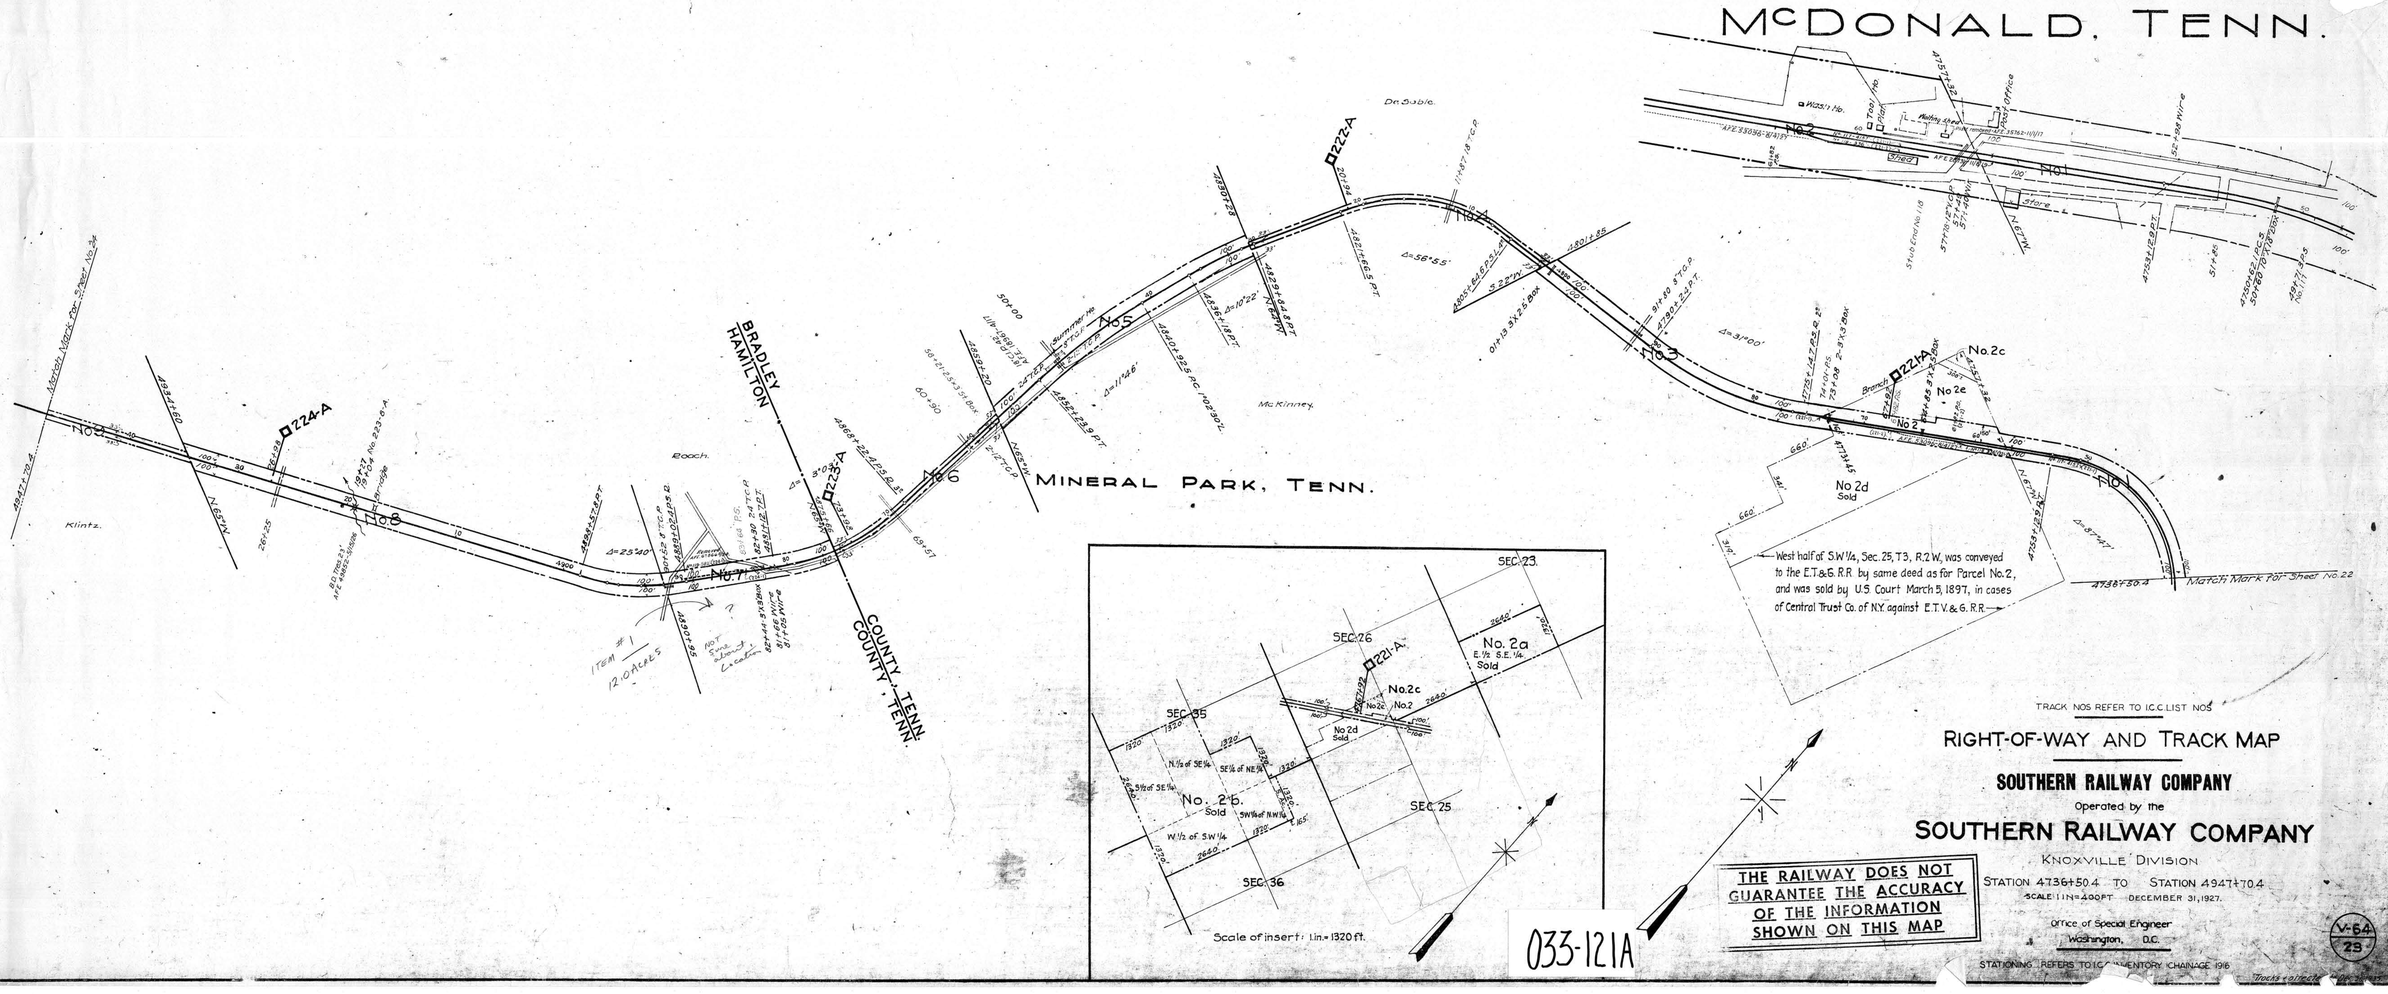
McDONALD, TENN.
MINERAL PARK, TENN.
BRADLEY
HAMILTON
COUNTY, TENN.
COUNTY, TENN.
Match Mark for Sheet No. 24
Match Mark for Sheet No. 22
Klintz.
Rooch.
McKinney.
De Sable.
No. 1
No. 2
No. 3
No. 4
No. 5
No. 6
No. 7
No. 8
No. 9
No. 2a
No. 2b
No. 2c
No. 2d
No. 2e
Sold
West half of S.W.1/4, Sec. 25, T3, R.2 W., was conveyed to the E.T.&G.R.R. by same deed as for Parcel No. 2, and was sold by U.S. Court March 5, 1897, in cases of Central Trust Co. of N.Y. against E.T.V.&G.R.R.
SEC. 23
SEC. 26
SEC. 35
SEC. 25
SEC. 36
Scale of insert: 1 in. = 1320 ft.
TRACK NOS REFER TO I.C.C. LIST NOS
RIGHT-OF-WAY AND TRACK MAP
SOUTHERN RAILWAY COMPANY
Operated by the
SOUTHERN RAILWAY COMPANY
KNOXVILLE DIVISION
STATION 4736+50.4 TO STATION 4947+70.4
SCALE: 1 IN = 400 FT DECEMBER 31, 1927.
Office of Special Engineer
Washington, D.C.
STATIONING REFERS TO I.C.C. INVENTORY CHAINAGE 1916
THE RAILWAY DOES NOT GUARANTEE THE ACCURACY OF THE INFORMATION SHOWN ON THIS MAP
033-121A
V-64
23