HAMILTON COUNTY, TENN.

CHATTANOOGA, TENN.

THIS MAP WAS NOT PREPARED OR INTENDED FOR USE AS A REAL ESTATE TITLE MAP. THE RAILWAY COMPANY DOES NOT REPRESENT OR SUGGEST THAT THE PROPERTY LINES AND RIGHT-OF-WAY LINES SHOWN ON THE MAP ARE ACCURATE, OR THAT ANY OTHER INFORMATION ON THE MAP IS CORRECT. THE COMPANY DOES NOT REPRESENT THAT IT HAS CHECKED THIS MAP FOR ACCURACY.

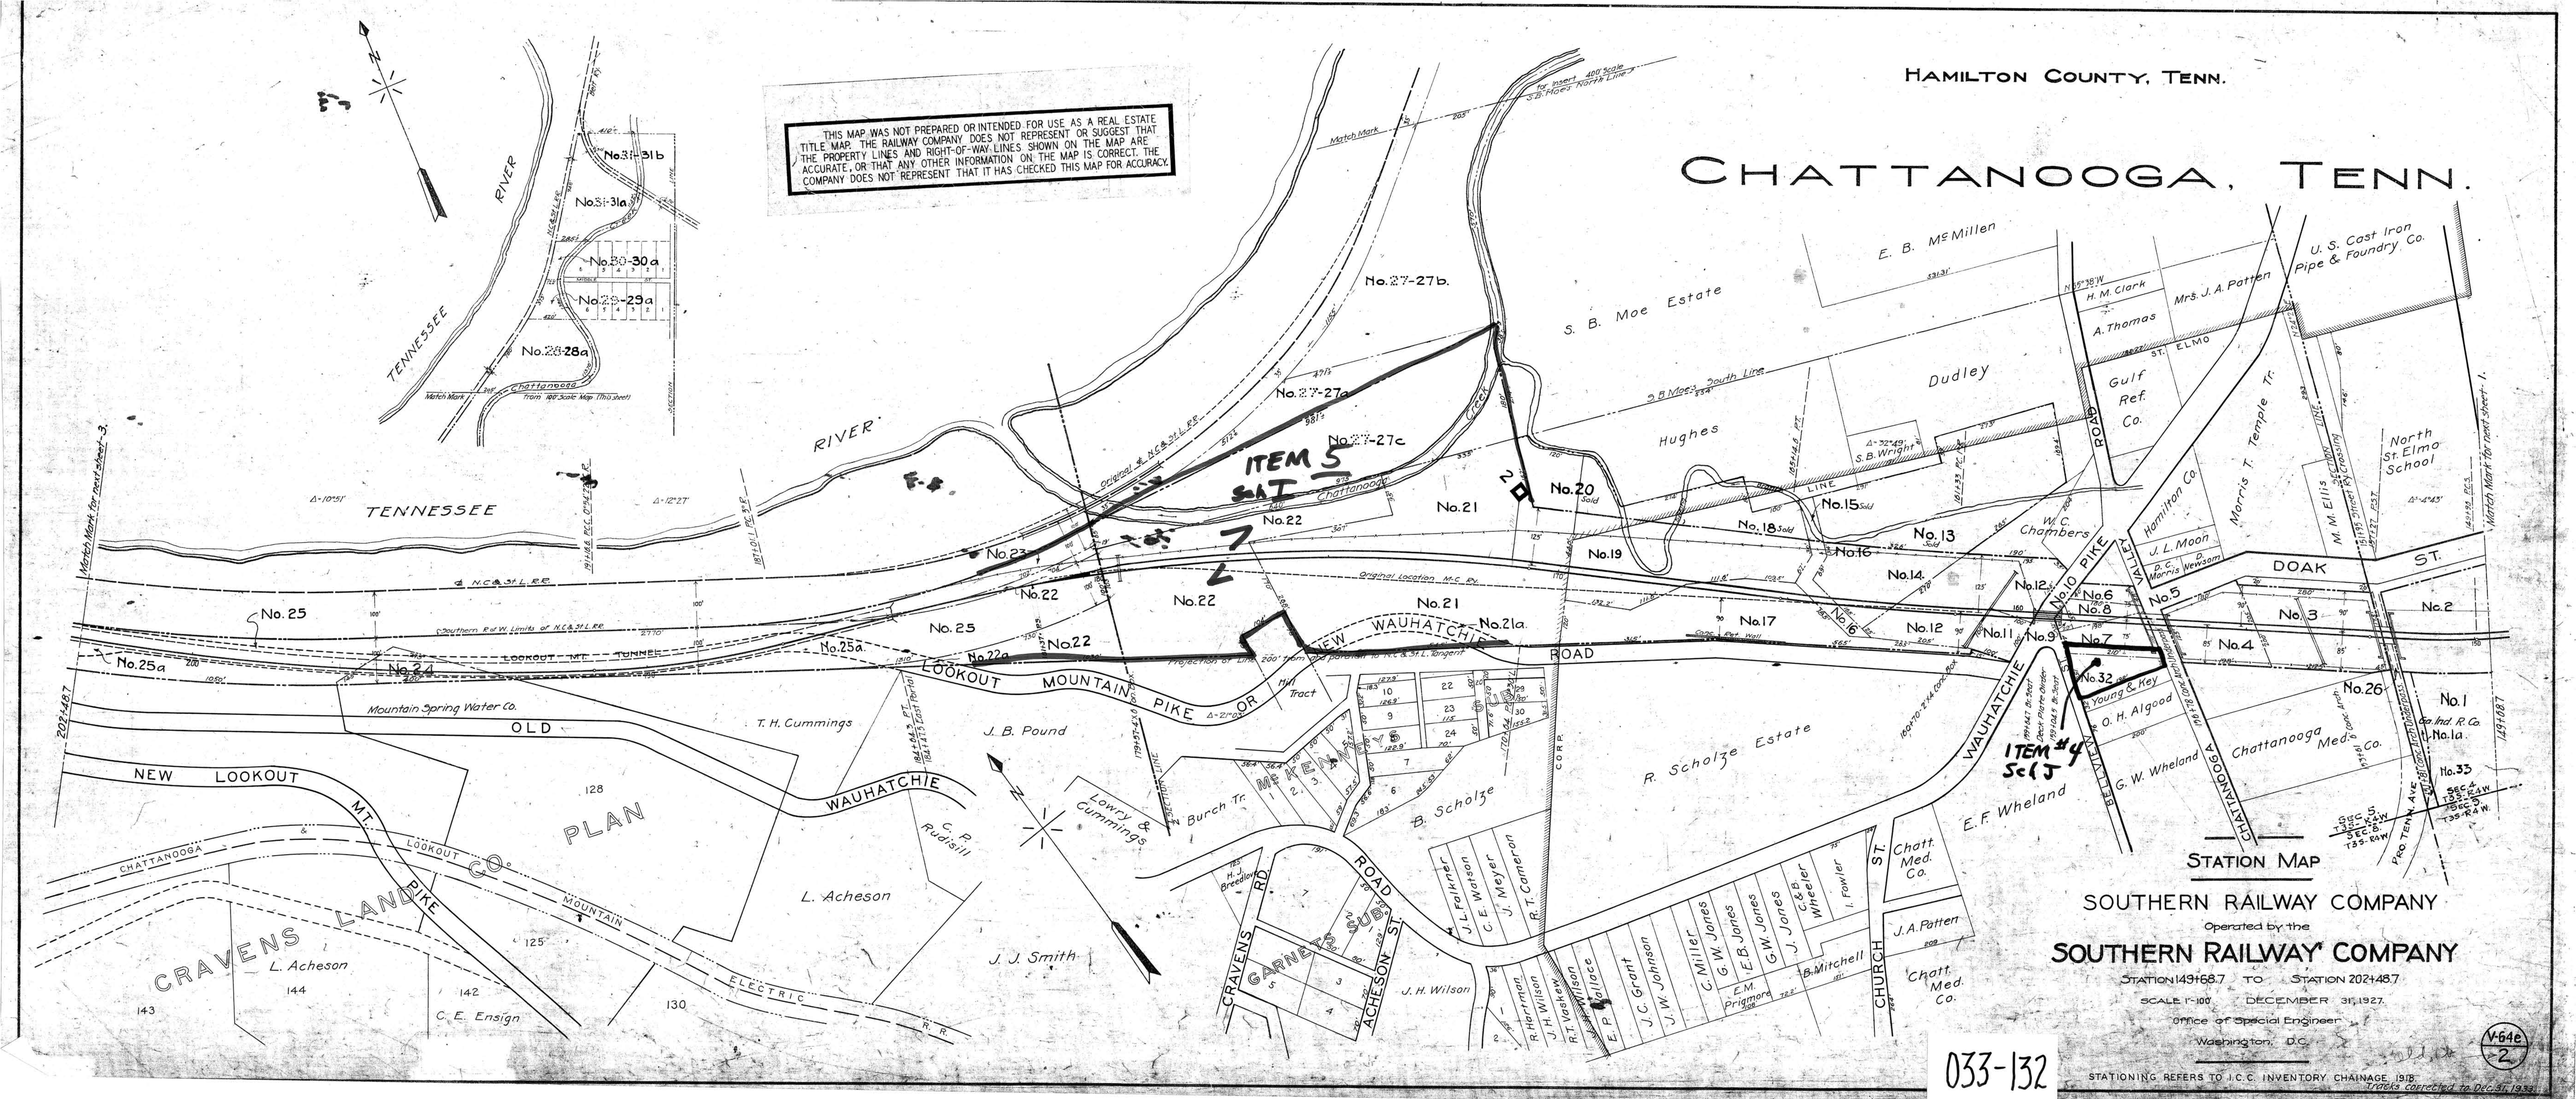

STATION MAP

SOUTHERN RAILWAY COMPANY

Operated by the

SOUTHERN RAILWAY COMPANY

STATION 143+68.7 TO STATION 202+48.7

SCALE 1"=100' DECEMBER 31, 1927.

Office of Special Engineer

Washington, D.C.

STATIONING REFERS TO I.C.C. INVENTORY CHAINAGE, 1918.

Tracks corrected to Dec. 31, 1933.

033-132

V-64e
2