NO.	GRANTOR	GRANTEE	INSTRUMENT	DATE	RECORD	CUST. NO.	REMARKS
1	W.M.Johnson	Tenn.Midland Ry.Co.	Deed	Feb.8,1887	DB PP-610-Nov.3,1904	2774	Note 1
2	C.A.Duncan	Tenn.Midland Ry.Co.	Deed	Feb.5,1887	DB PP-602-Nov.3,1904	2770	Note 1
3	J.J.Kinney	Tenn.Midland Ry.Co.	Deed	Feb.5,1887	DB PP-608-Nov.3,1904	2773	Note 1
4	Jane A.Price	Tenn.Midland Ry.Co.	Deed	Mar.3,1887	DB PP-569-Oct.31,1904	2752	Note 1
5	E.W.Price	Tenn.Midland Ry.Co.	Deed	July 26,1887	DB PP-567-Oct.31,1904	2751	Note 1
6	Wm.M.Norment	Tenn.Midland Ry.Co.	Deed	Feb.5,1887	DB PP-589-Nov.2,1904	2763	Note 1
7	Samuel Bates et al	Tenn.Midland Ry.Co.	Deed	Feb.5,1887	DB PP-599-Nov.2,1904	2768	Note 1
8	Wm.M.Norment	Tenn.Midland Ry.Co.	Deed	Feb.5,1887	DB PP-589-Nov.2,1904	2768	Note 1
9	W.T.Cross	Tenn.Midland Ry.Co.	Deed	Feb.4,1887	DB PP-597-Nov.2,1904	2767	Note 1

Also see deed 3384 J.W.Phillips to the Louisville & Nashville Railroad Company, dated December 14,1895,Recorded DB KK-page 108.

NOTE 1- Deed also grants following rights relative to adjoining lands (1) to cut timber which endangers roadway (2) to change course of streams (3) to waste and borrow.

NO.	GRANTOR	GRANTEE	INSTRUMENT	DATE	RECORD	CUST. NO.	REMARKS
10	Madison Cotton Oil Co.	N.C.& St.L.Ry.	Contract	Mar.8,1916	Office of Secretary	1602	
11	Sarah A.Cross	B.B.Linn	Deed	Jan. 4,1899	DB LL-389-Feb.7,1899	2748 A	
	B.B.Linn	N.C.& St.L.Ry.	Deed	Jan.12,1899	DB LL-390-Feb.8,1899	2748 B	
	B.B.Linn	N.C.& St.L.Ry.	Deed of Correction	Mar.3,1899	DB LL-413-Mar.11,1899	2748	

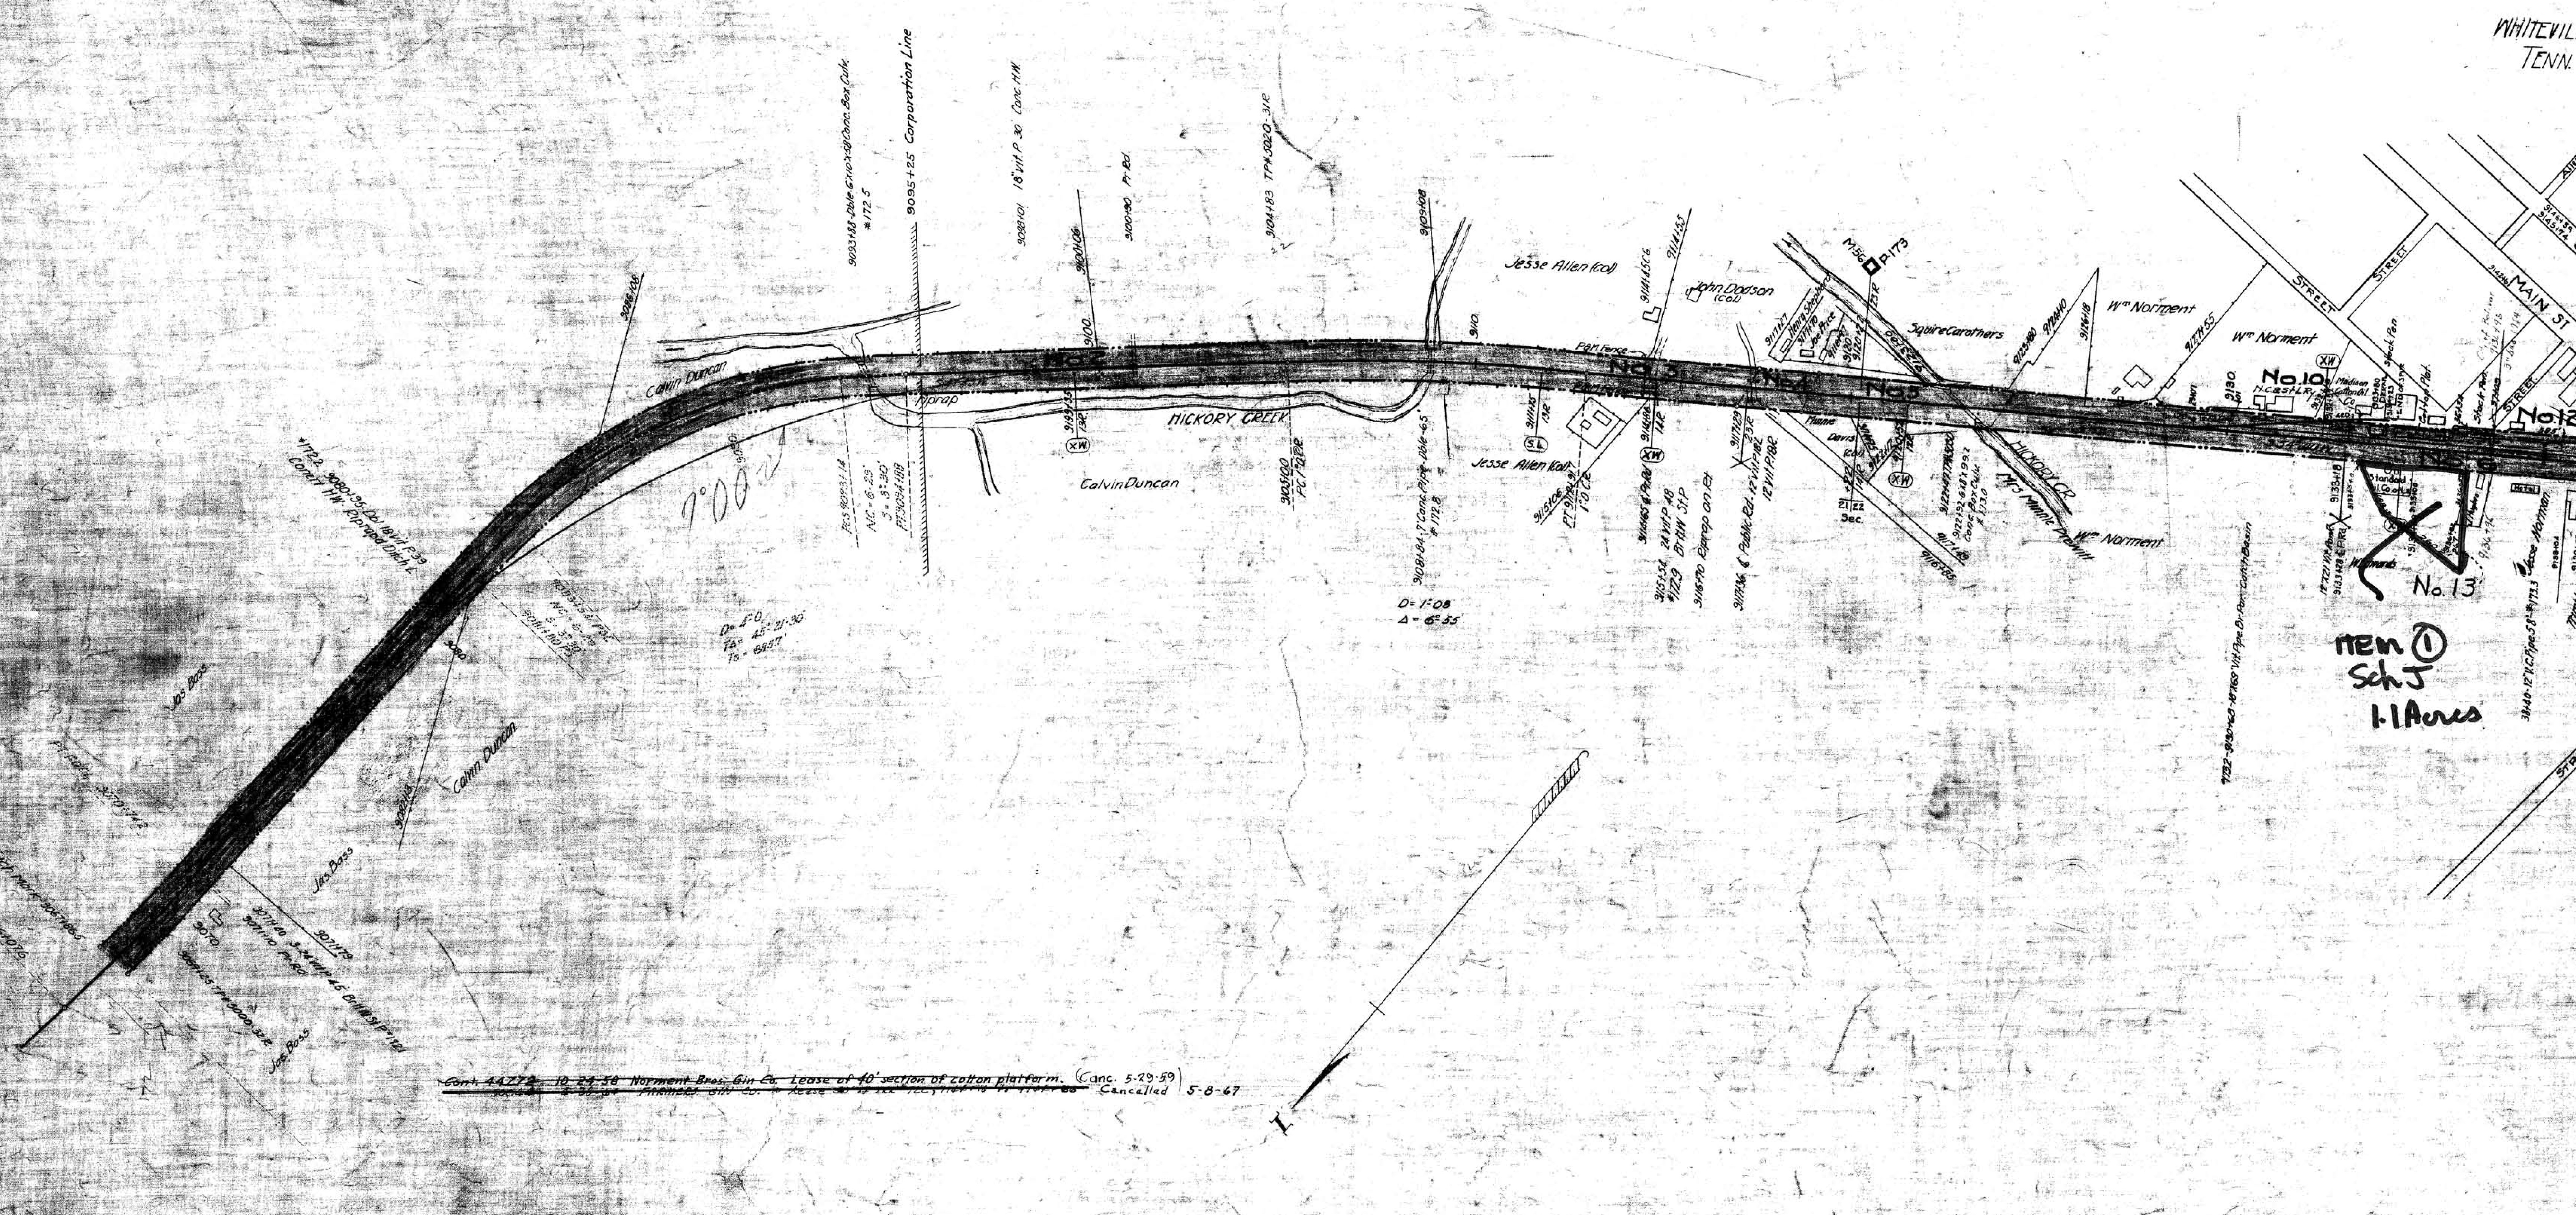

RIGHT-OF-WAY AND TRACK MAP

LOUISVILLE & NASHVILLE R.R.

OPERATED BY THE

NASHVILLE, CHATTANOOGA AND ST. LOUIS RY.
PADUCAH & MEMPHIS DIV.

STATION 9067+865 TO STATION 9173+471

SCALE, 1 IN. 200 FT. JUNE 30, 1916

OFFICE OF CHIEF ENGINEER
NASHVILLE, TENN.

Sheet No 63 of 93 Sheets of P.& M. Division from survey Station 9067+86.5 to survey Station 9173+47.1

Valuation Engineer

M.P. 1720 to 1740

035-012