AFE	DATE COMP.	DESCRIPTION
54968	4-24-63	Rat. trk. # 48

[redacted]

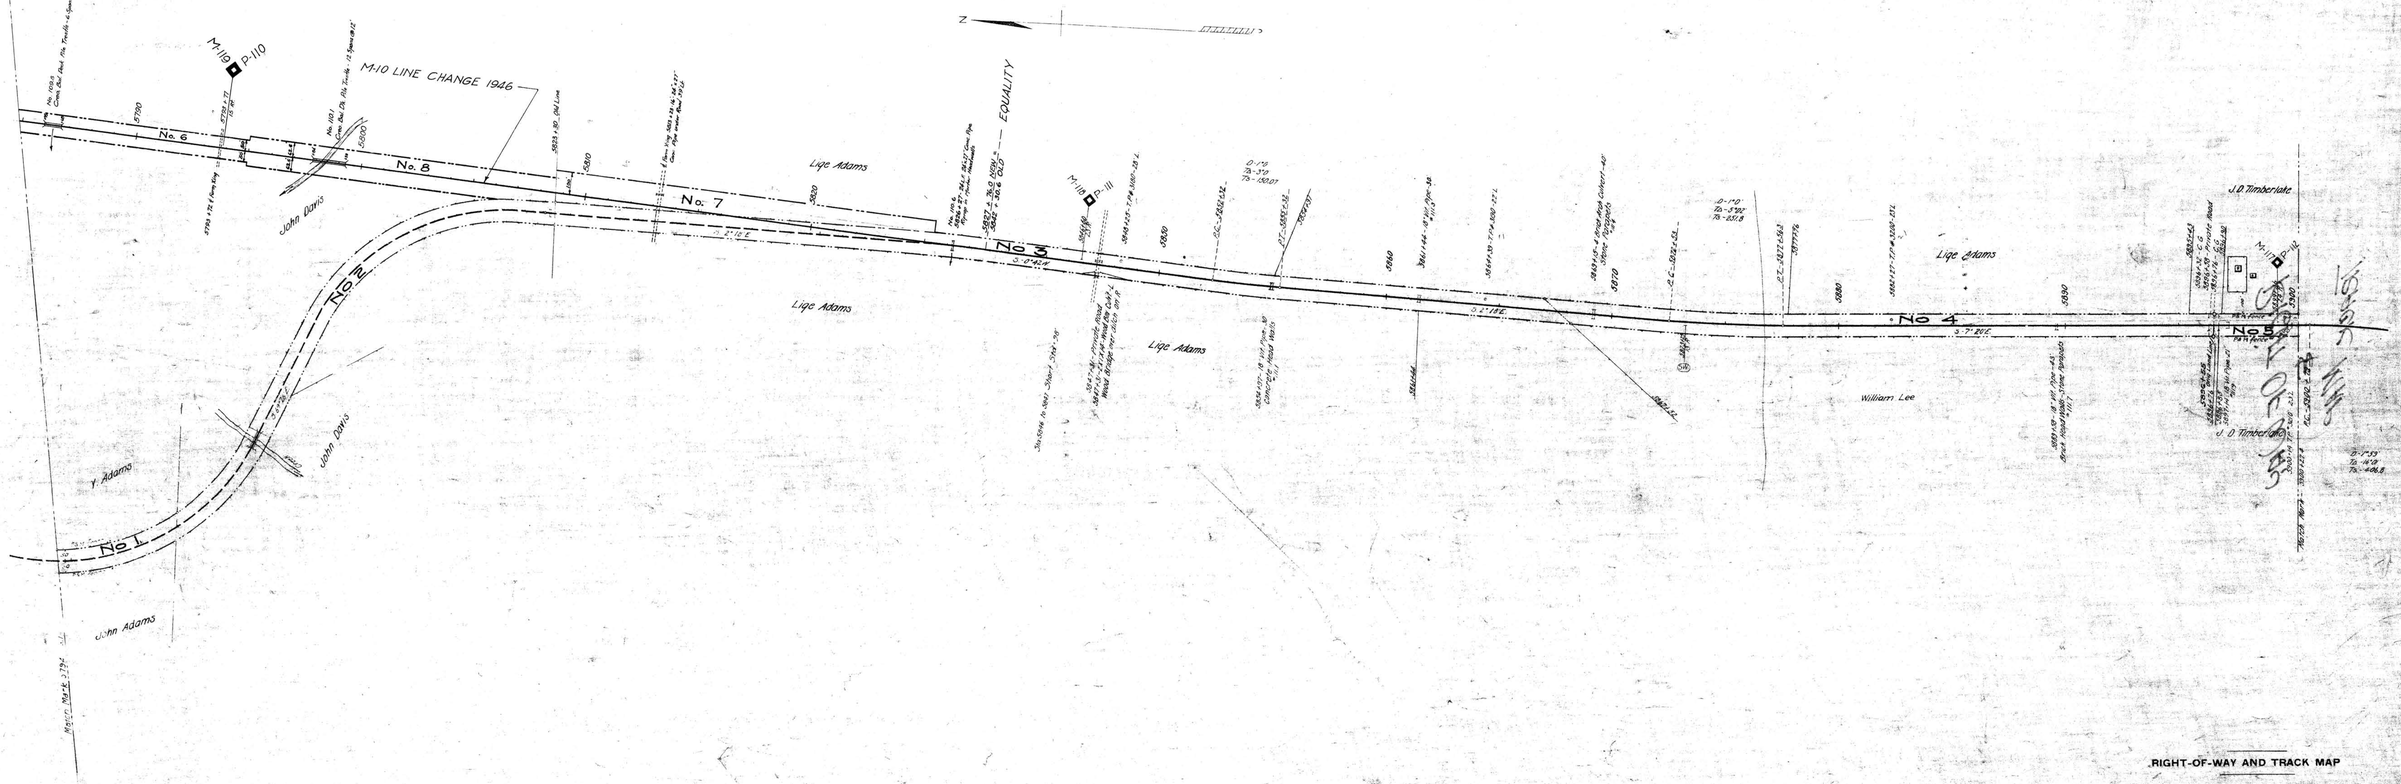

HENDERSON CO. TENN.

RIGHT-OF-WAY AND TRACK MAP

LOUISVILLE & NASHVILLE R.R.

OPERATED BY THE

NASHVILLE, CHATTANOOGA AND ST. LOUIS RY.

PADUCAH & MEMPHIS DIV.

STATION 5794+56.1 TO STATION 5900+27.4

SCALE, 1 IN. 200 FT. JUNE 30, 1916

OFFICE OF CHIEF ENGINEER NASHVILLE TENN.

Sheet No. 32 of 93 Sheets of P.&M. Division from survey station 5794+56.1 to survey station 5900+27.4

Assistant Engineer

039-004

M.P. 110.0 to 112.0

LEVEL 9.5

V. 3/32

23-2