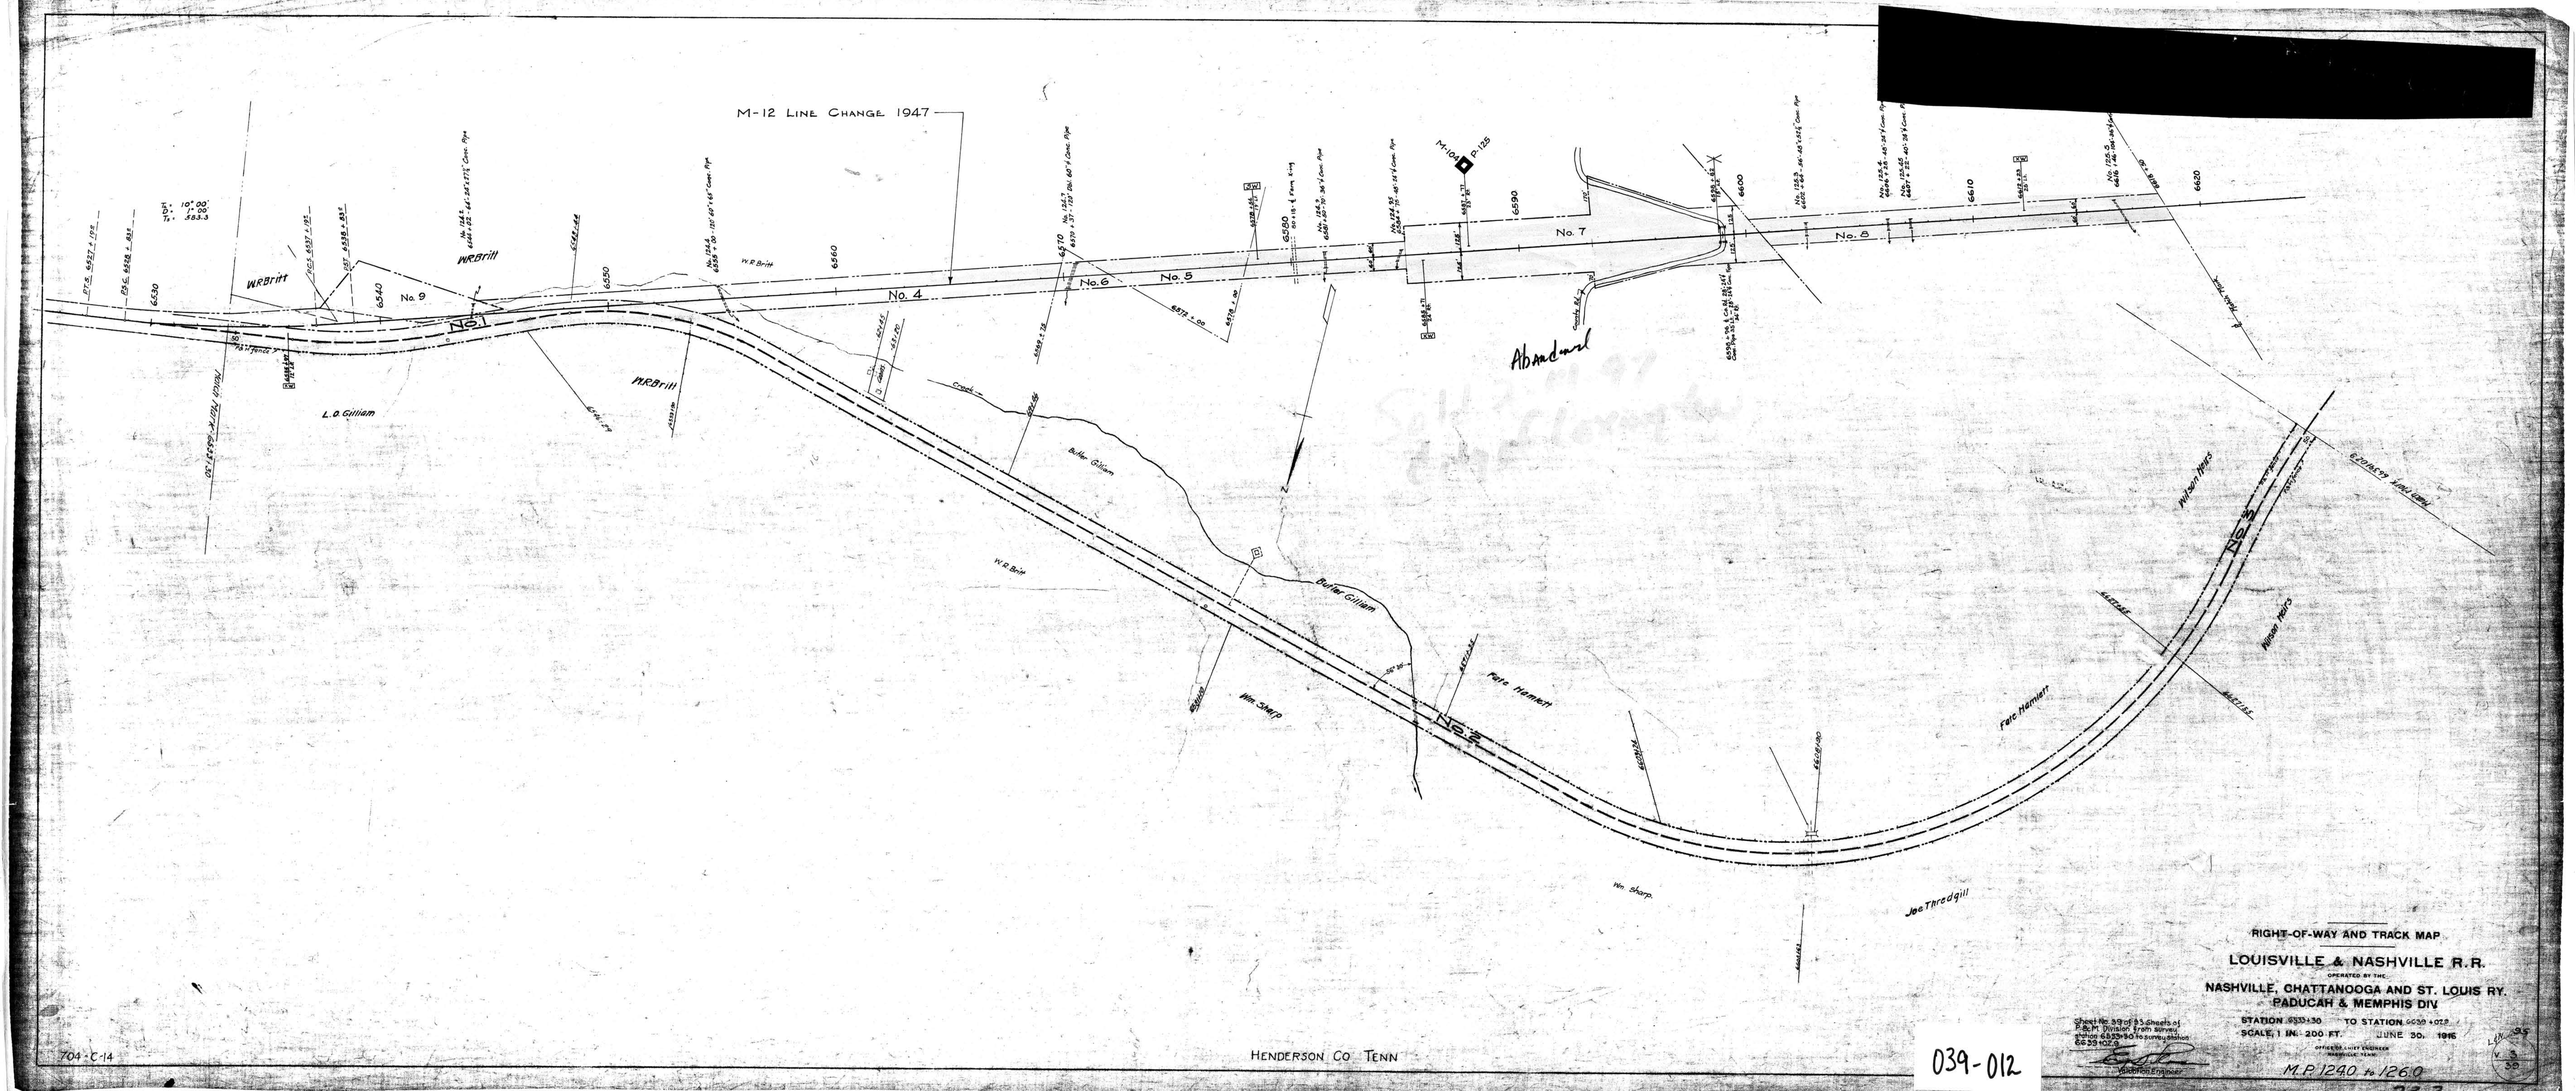
M-12 Line Change 1947
W.R.Britt
No. 9
No. 4
No. 6
No. 5
No. 7
No. 8
No. 1
No. 2
No. 3
L.O. Gilliam
Butler Gilliam
Wm. Sharp
Fate Hamlett
Wilson Marks
Joe Thredgill
Abandoned
Creek
Mitch Mark 6553+30
6530
6540
6550
6560
6570
6580
6590
6600
6610
6620
704-C-14
Henderson Co Tenn
RIGHT-OF-WAY AND TRACK MAP
LOUISVILLE & NASHVILLE R.R.
OPERATED BY THE
NASHVILLE, CHATTANOOGA AND ST. LOUIS RY.
PADUCAH & MEMPHIS DIV.
STATION 6533+30 TO STATION 6639+07.9
SCALE, 1 IN. 200 FT. JUNE 30, 1916
OFFICE OF CHIEF ENGINEER
NASHVILLE, TENN.
M.P. 124.0 to 126.0
Sheet No. 39 of 83 Sheets of P.&M. Division from survey station 6533+30 to survey station 6639+07.9
Valuation Engineer
039-012