E. No.	Date Comp.	Description of Change
840		Change of line due to TVA flooded area

Par. No.	Grantor	Grantee	Inst.	Date	Record D.B. Page Date	Cust. No.	Remarks
1	TVA	L&N R.R. Co.					Included with Par. 10 Map V25/34

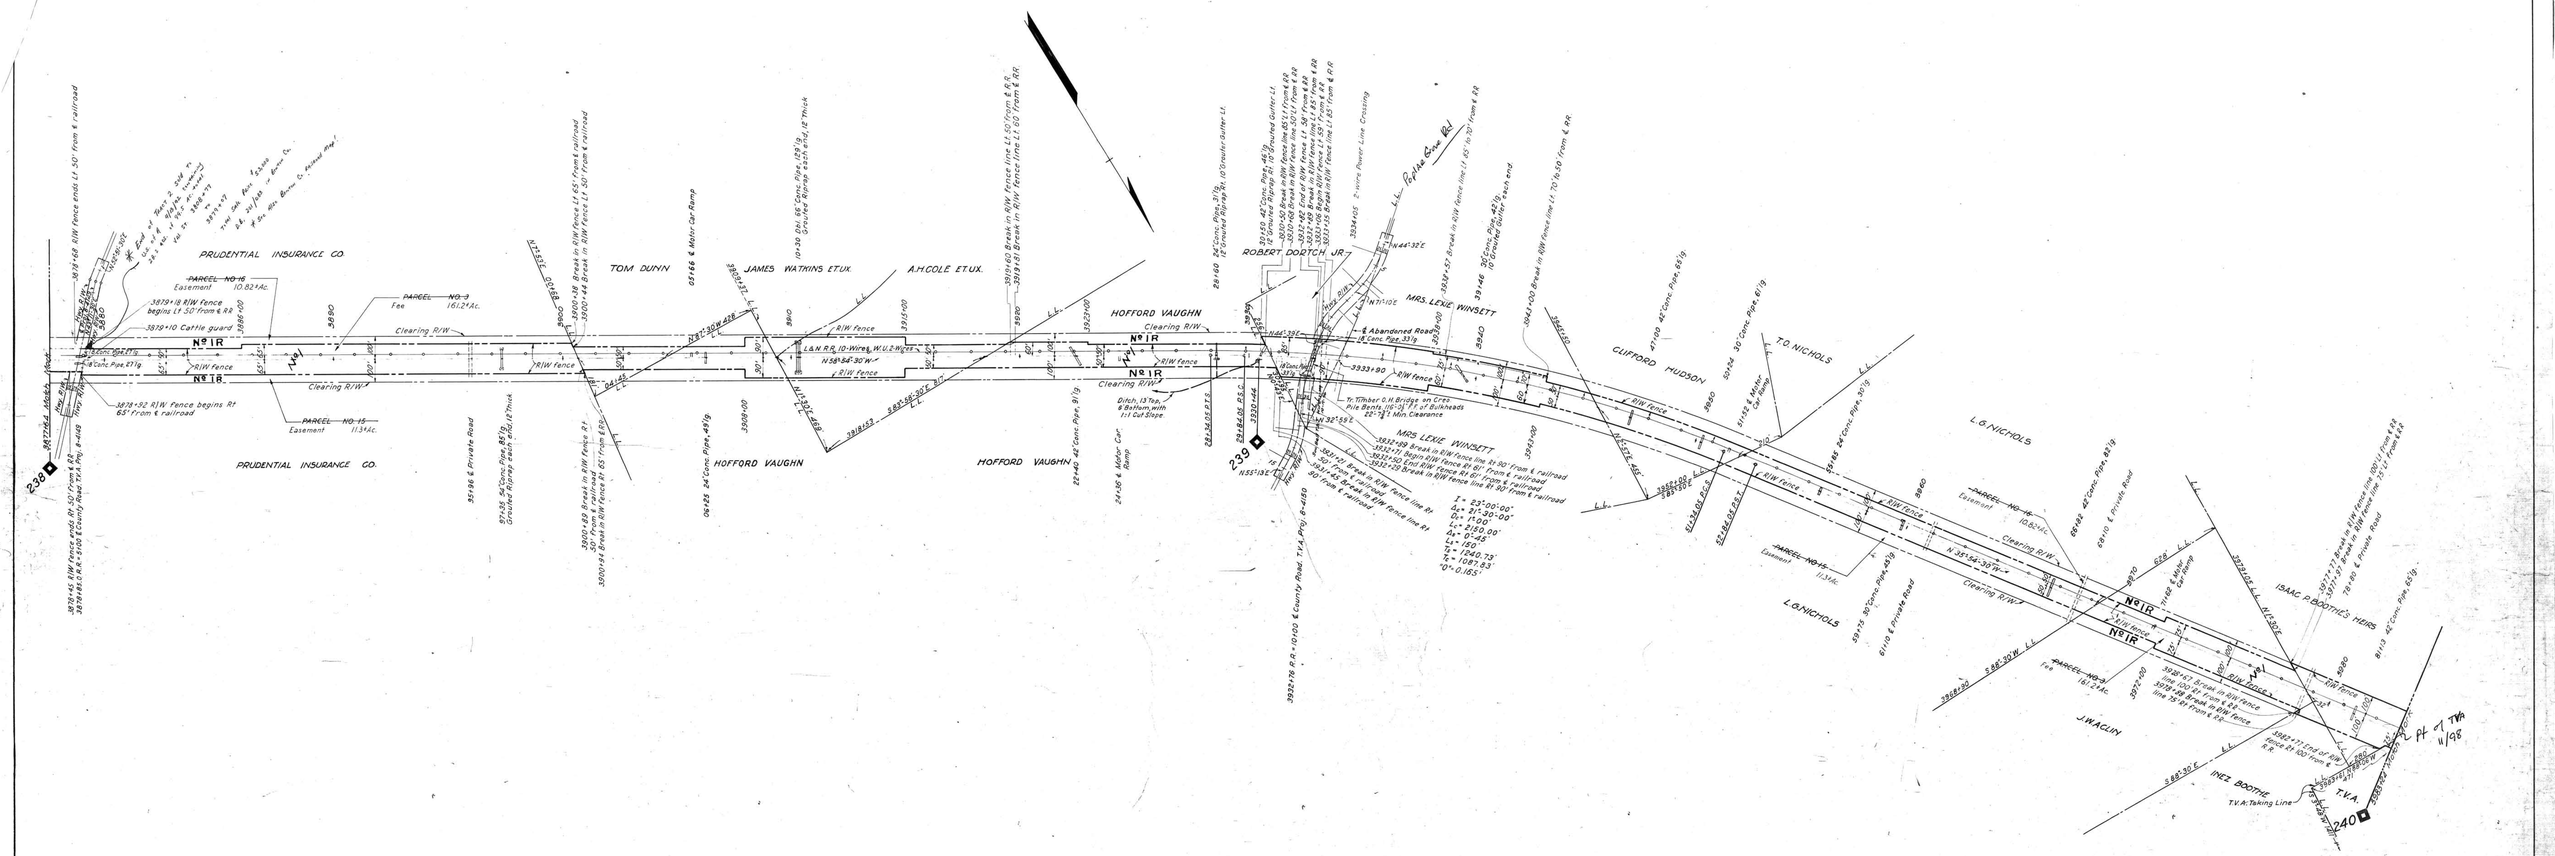

TRACK ABANDONED A.F.E. 75746
1982

RIGHT OF WAY AND TRACK MAP
LOUISVILLE AND NASHVILLE R. R. CO.
MEMPHIS LINE
STATION 3877+64 TO STATION 3983+24
SCALE 1 INCH = 200 FT.
OFFICE OF CHIEF ENGINEER
LOUISVILLE, KY

V25/38

V25-38

HENRY COUNTY, TENN. THIRD CIVIL DISTRICT

040-005

43