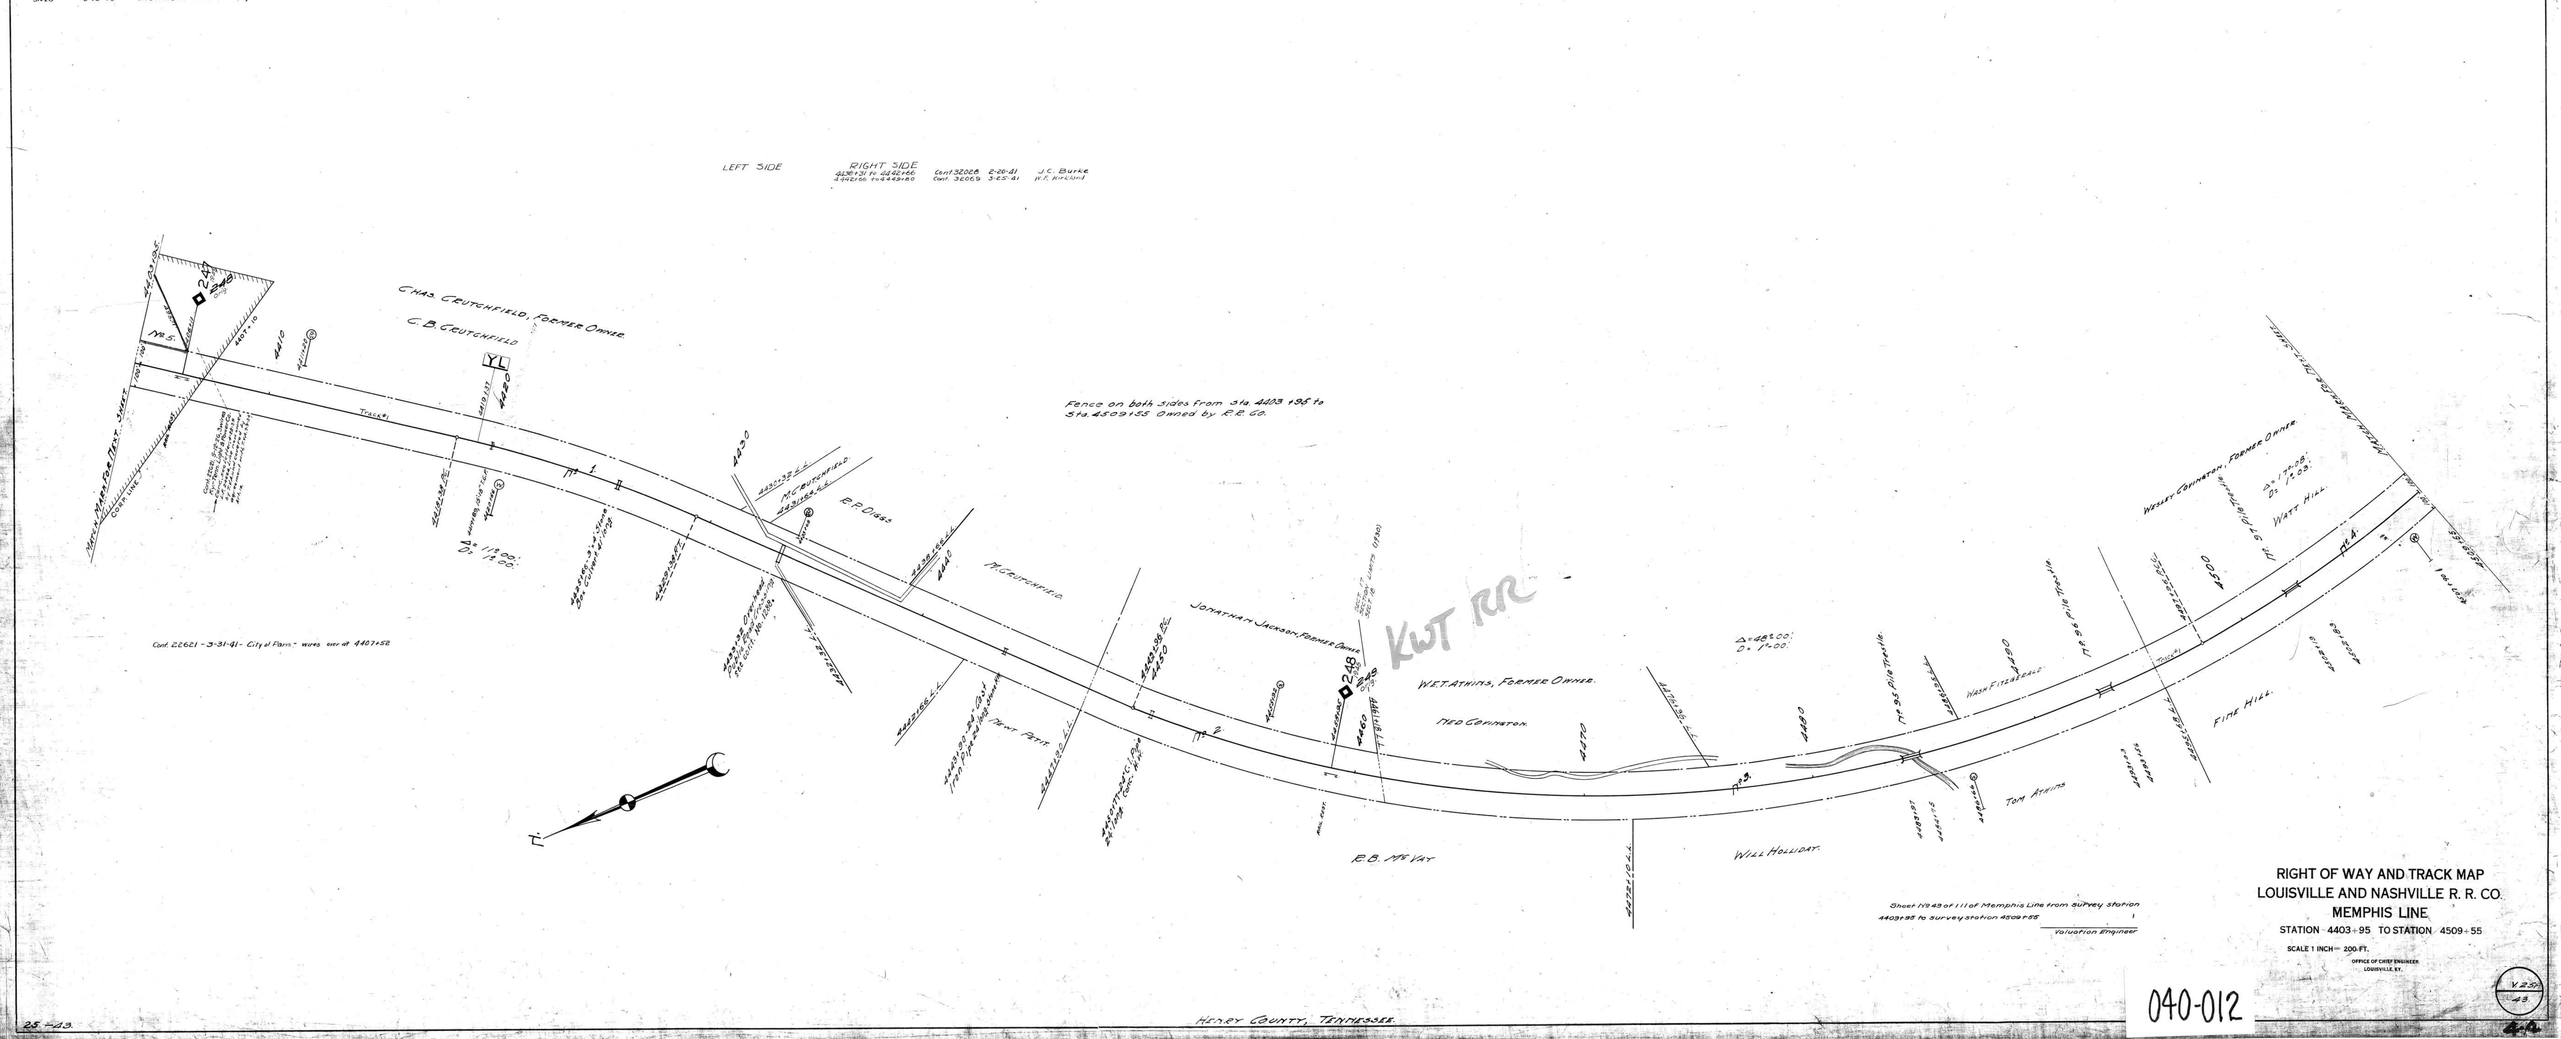A.F.E. No	Date Completed	Description of Change
3500	12-5-22	Replacing V.C.P. with 24" C.I.P. sta 450+77
31225	3-15-43	"One mile to water sta." sign rem.