NO.	GRANTOR	GRANTEE	INSTRUMENT	DATE	RECORD	CUST. NO.	REMARKS
1	T.D.Overcast	P.T.& A.R.R.Co.	Deed	Sept.3,1890	DB Z-787-Oct.9,1890	2157	
2	R.G.Kirby	P.T.& A.R.R.Co.	Deed	Sept.26,1890	DB Z-791-Oct.3,1890	2162	
3	J.G.Southerman	P.T.& A.R.R.Co.	Condemnation	Oct.8,1892	LB 15-482-Circuit Court	2235	
4	Amy Southerman	P.T.& A.R.R.Co.	Deed	Sept.29,1890	DB 3-755-Oct.3,1890	2127	
5	R.P.Witt	P.T.& A.R.R.Co.	Deed	Aug.21,1890	DB Z-786-Oct.9,1890	2156	

Also see deed 1833 J.W.Phillips to Louisville & Nashville R.R.Co. dated Dec.14,1895,Recorded DB 4-502-

NO.	GRANTOR	GRANTEE	INSTRUMENT	DATE	RECORD	CUST. NO.	REMARKS
	J.R.Provine	N.C.& St.L.Ry.	Easement	Feb.9,1916	DB 17-264-Mar.11,1916	3093	See Note on map.

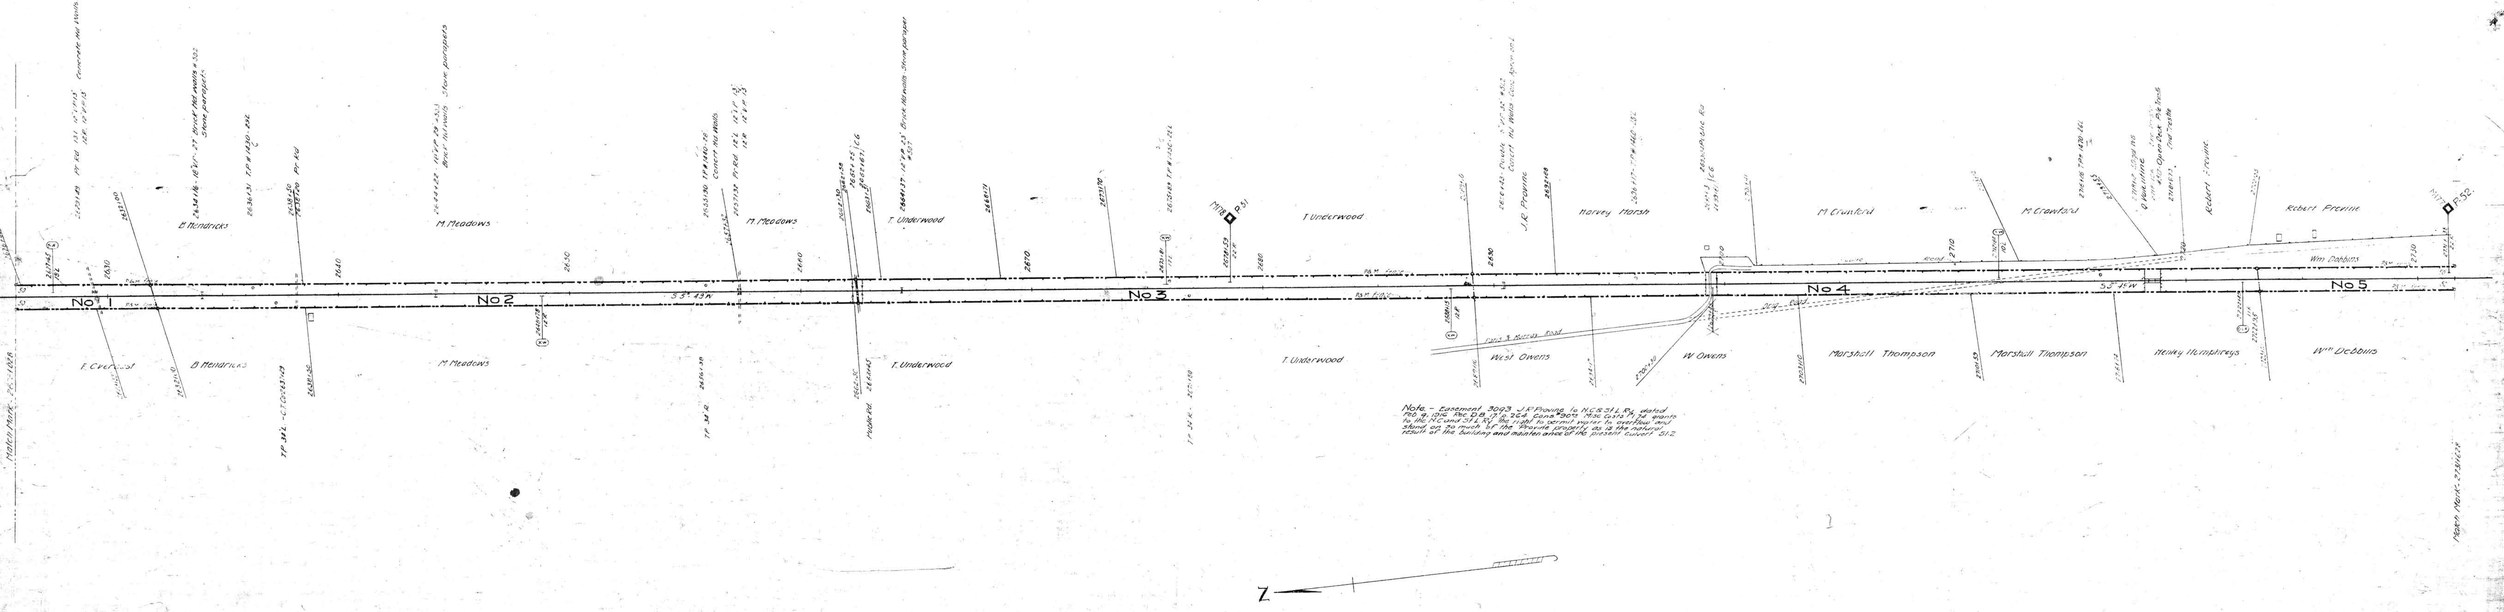

RIGHT-OF-WAY AND TRACK MAP

LOUISVILLE & NASHVILLE R.R.

OPERATED BY THE

NASHVILLE, CHATTANOOGA AND ST. LOUIS RY.

PADUCAH & MEMPHIS DIV.

STATION 2626+02.8 TO STATION 2731+62.8

SCALE, 1 IN. 200 FT. JUNE 30, 1916

OFFICE OF CHIEF ENGINEER NASHVILLE, TENN.

Sheet No 2 of 93 Sheets of P.&M. Division from survey station 2626+02.8 to survey station 2731+62.8

Assistant Engineer

M.P. 500 to 520

L&N 95

3

2

704.B.2

HENRY-CO-TENN.

040-021