NO.	GRANTOR	GRANTEE	INSTRUMENT	DATE	RECORD	CONT. NO.	REMARKS
1			None				Note 1
2			None				Note 1
3	William Irvin	N.A.T.R.R.Co.	Deed	Apr.19,1879	DB S-30-Apr.20,1883	1620	
4	M.Davidson	N.A.T.R.R.Co.	Deed	Feb.12,1879.	DB U-553-June 21,1881	1551	
5	J.R.Harrison	N.A.T.R.R.Co.	Deed	Feb.12,1879	DB U-547-June 20,1881	1643	

Also see deed 1745 Nashville and Tuscaloosa R.R.Co. to N.C.A St.L.Ry. dated March 23,1883,Recorded Trust Book 2 page 551.

NOTE 1- Charter width claimed under decisions of Tennessee Courts.

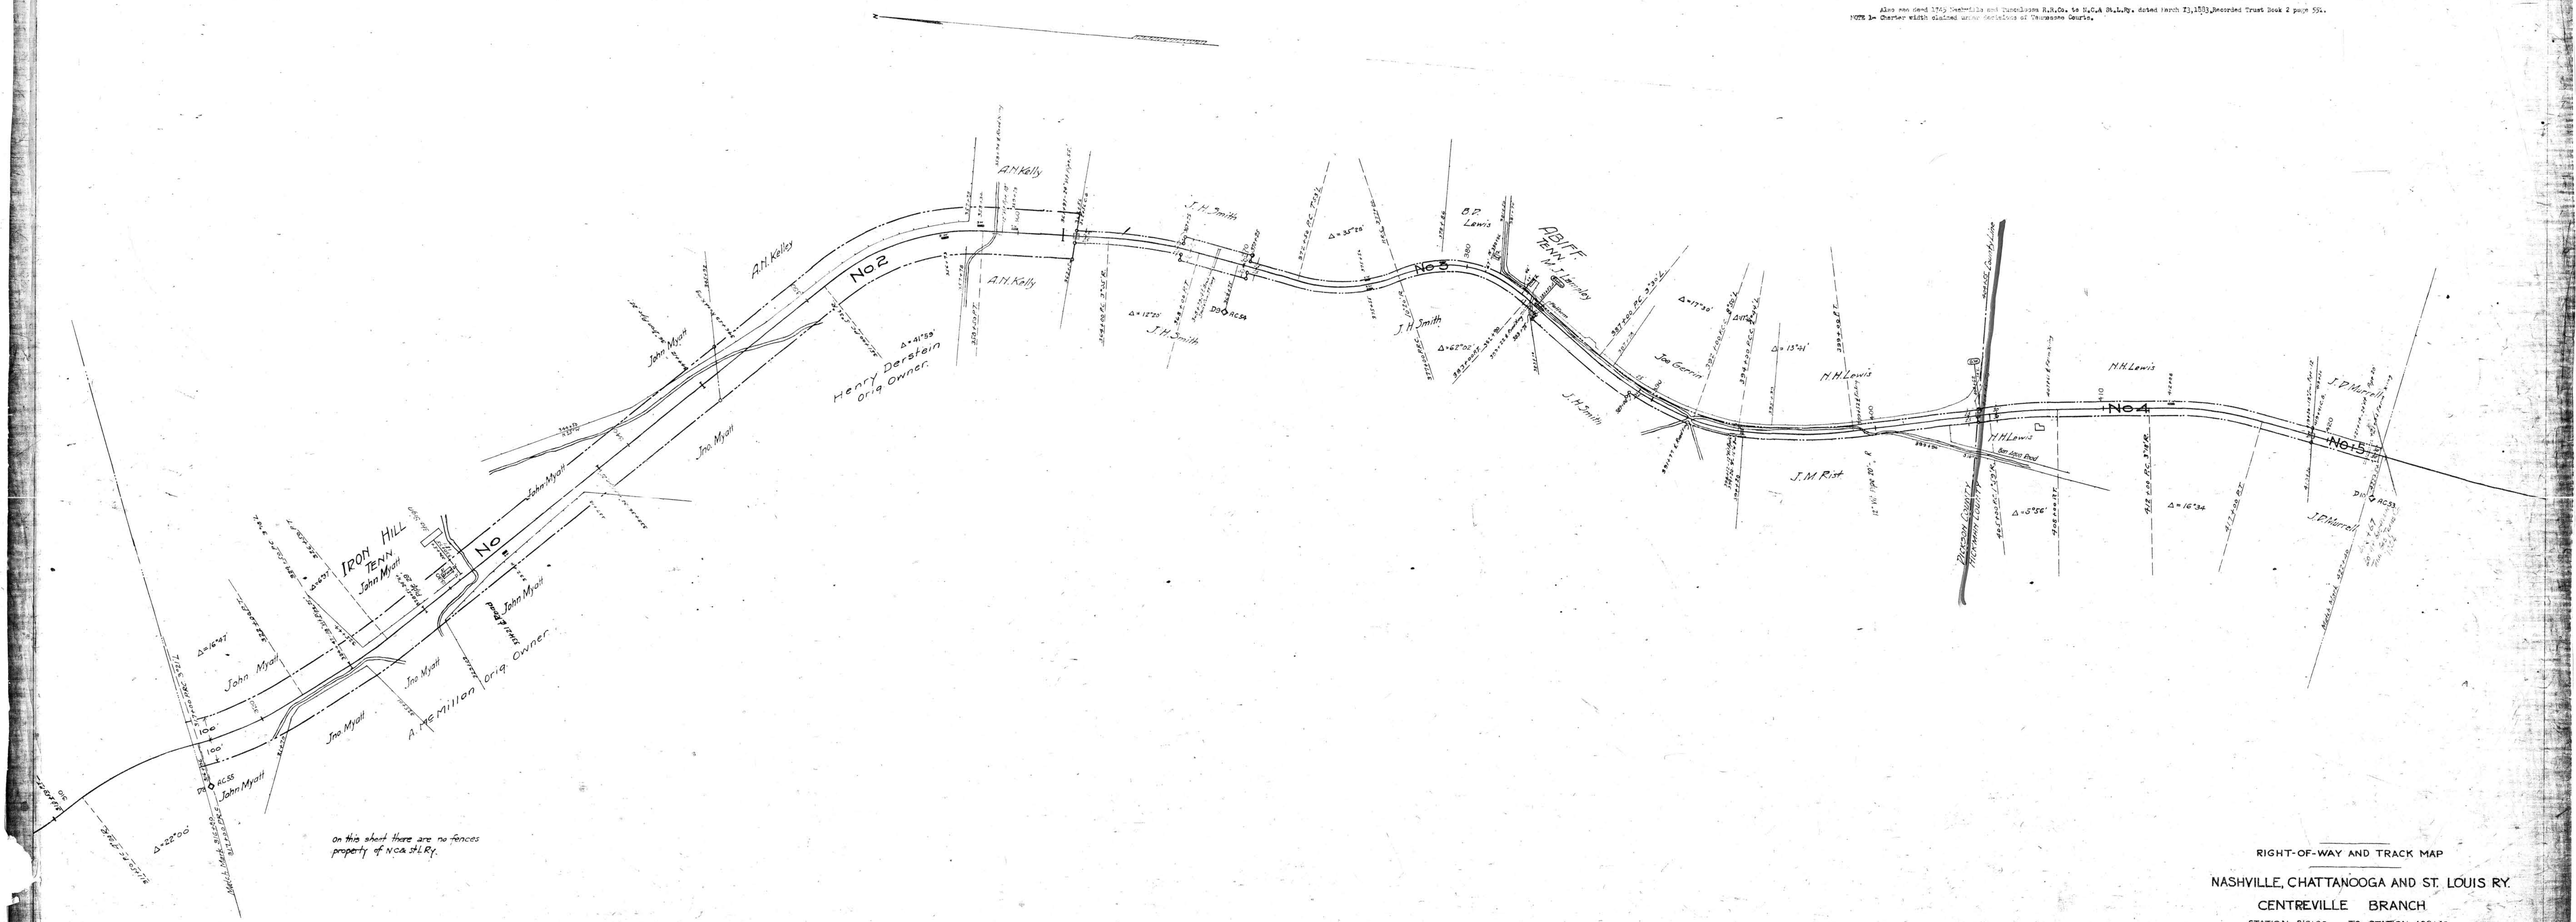

On this sheet there are no fences property of N.C.& St.L.Ry.

RIGHT-OF-WAY AND TRACK MAP

NASHVILLE, CHATTANOOGA AND ST. LOUIS RY.

CENTREVILLE BRANCH

STATION 316+80 TO STATION 422+40

SCALE, 1 IN = 200 FT. JUNE 30, 1916

OFFICE OF CHIEF ENGINEER NASHVILLE, TENN.

Sheet No. 4 of 38 Sheets of Centreville Branch from survey station 316+80 to survey station 422+40

Valuation Engineer

M.P. 8.0 to 10.0

041-001

U.S.N. 219

V-19

4

28-1

107-C-4

DICKSON AND HICKMAN CO'S. TENN.

IRON HILL

ABIFF