| NO. | GRAPHIC | GRANTOR | INSTRUMENT | DATE | RECORD | CONT. NO. | REMARKS |
|---|---|---|---|---|---|---|---|
| 1 | J.R.Martinson | N.& T.R.R.Co. | Deed | Feb.12,1879 | DB U-547-June 20,1881 | 1643 | |
| 2 | Joseph Weems | N.& T.R.R.Co. | Deed | Feb.12,1879 | DB U-55-June 20,1881 | 1645 | |
| 3 | David Webb et | N.C.& St.L.Ry. | Deed | Oct.31,1894 | DB D-1-466-Nov.8,1894 | 1684 | Note 1 |
| 4 | John B.Weems | N.C.& St.L.Ry. | Deed | Oct.22,1894 | DB D-1-432-Oct.24,1894 | 1679 | Note 1 |
| 5 | John B.Weems | N.& T.R.R.Co. | Deed | Dec.28,1881 | DB V-128-Dec.31,1881 | 1659 | Track removed on part of right of way conveyed |
| 6 | John B.Weems | N.C.& St.L.Ry. | Deed | Oct.22,1894 | DB D-1-432-Oct.24,1894 | 1679 | Note 1 |
| 7 | John B.Weems | N.C.& St.L.Ry. | Deed | Feb.14,1887 | DB Z-478-Feb.15,1887 | 1674 | |
| 8 | C.Goodrum | N.C.& St.L.Ry. | Deed | June 2,1887 | DB Y-479-June 6,1887 | 1673 | |
| 9 | C.Goodrum | N.C.& St.L.Ry. | Deed | June 2,1887 | DB Y-479-June 6,1887 | 1673 | |
| 10 | G.W.Lewis | N.C.& St.L.Ry. | Deed | Oct.22,1894 | DB D-1-438-Oct.25,1894 | 1681 | Note 1 |
| 11 | G.W.Lewis | N.C.& St.L.Ry. | Deed | Oct.22,1894 | DB D-1-438-Oct.25,1894 | 1681 | Note 1 |
| 12 | Memphis City Bank | N.C.& St.L.Ry. | Deed | Nov.12,1894 | DB D-1-480-Nov.22,1894 | 1685 | |
| 13 | T.P.Blocker | N.C.& St.L.Ry. | Deed | May 23,1910 | DB R-1-130-June 15,1910 | 1715 | |
| 14 | Jas.R.Fence | N.C.& St.L.Ry. | Deed | Oct.25,1894 | DB D-1-462-Nov.1,1894 | 1683 | Note 1-Track removed on part of land conveyed |
| 15 | T.P.Blocker | N.C.& St.L.Ry. | Deed | May 23,1910 | DB R-1-130-June 15,1910 | 1715 | |
| 16 | L.J.Griffin | N.C.& St.L.Ry. | Deed | May 28,1910 | DB R-1-131-June 15,1910 | 1641 | |
| 17 | T.P.Blocker | N.C.& St.L.Ry. | Deed | May 23,1910 | DB R-1-130-June 15,1910 | 1715 | |
| 18 | H.J.Griffin | N.C.& St.L.Ry. | Deed | May 28,1910 | DB R-1-131-June 15,1910 | 1641 | |
| 19 | J.O.Rice | N.& T.R.R.Co. | None | | | | |
| 20 | Olivia Anderson | N.C.& St.L.Ry. | Lease | Nov.1,1910 | DB R-1-288-Dec.21,1910 | 1030 | Note 2 |
| 21 | Olivia Anderson | N.C.& St.L.Ry. | Deed | May 22,1916 | DB T-1-476-June 15,1916 | 1064 | Note 3 |

NOTE 1- Deed covers such additional width as may be required for slopes, change of roads and water courses.
NOTE 2- Charter width claimed under decisions of Tennessee Courts.
NOTE 3- Also see contr. 724,924,1068 and 1268, expires November 1,1930.
Also see deed 1745 Nashville & Tuscaloosa R.R.Co. to N.C.& St.L.Ry. dated Mar 13,1883, Recorded DB 2, page 552.

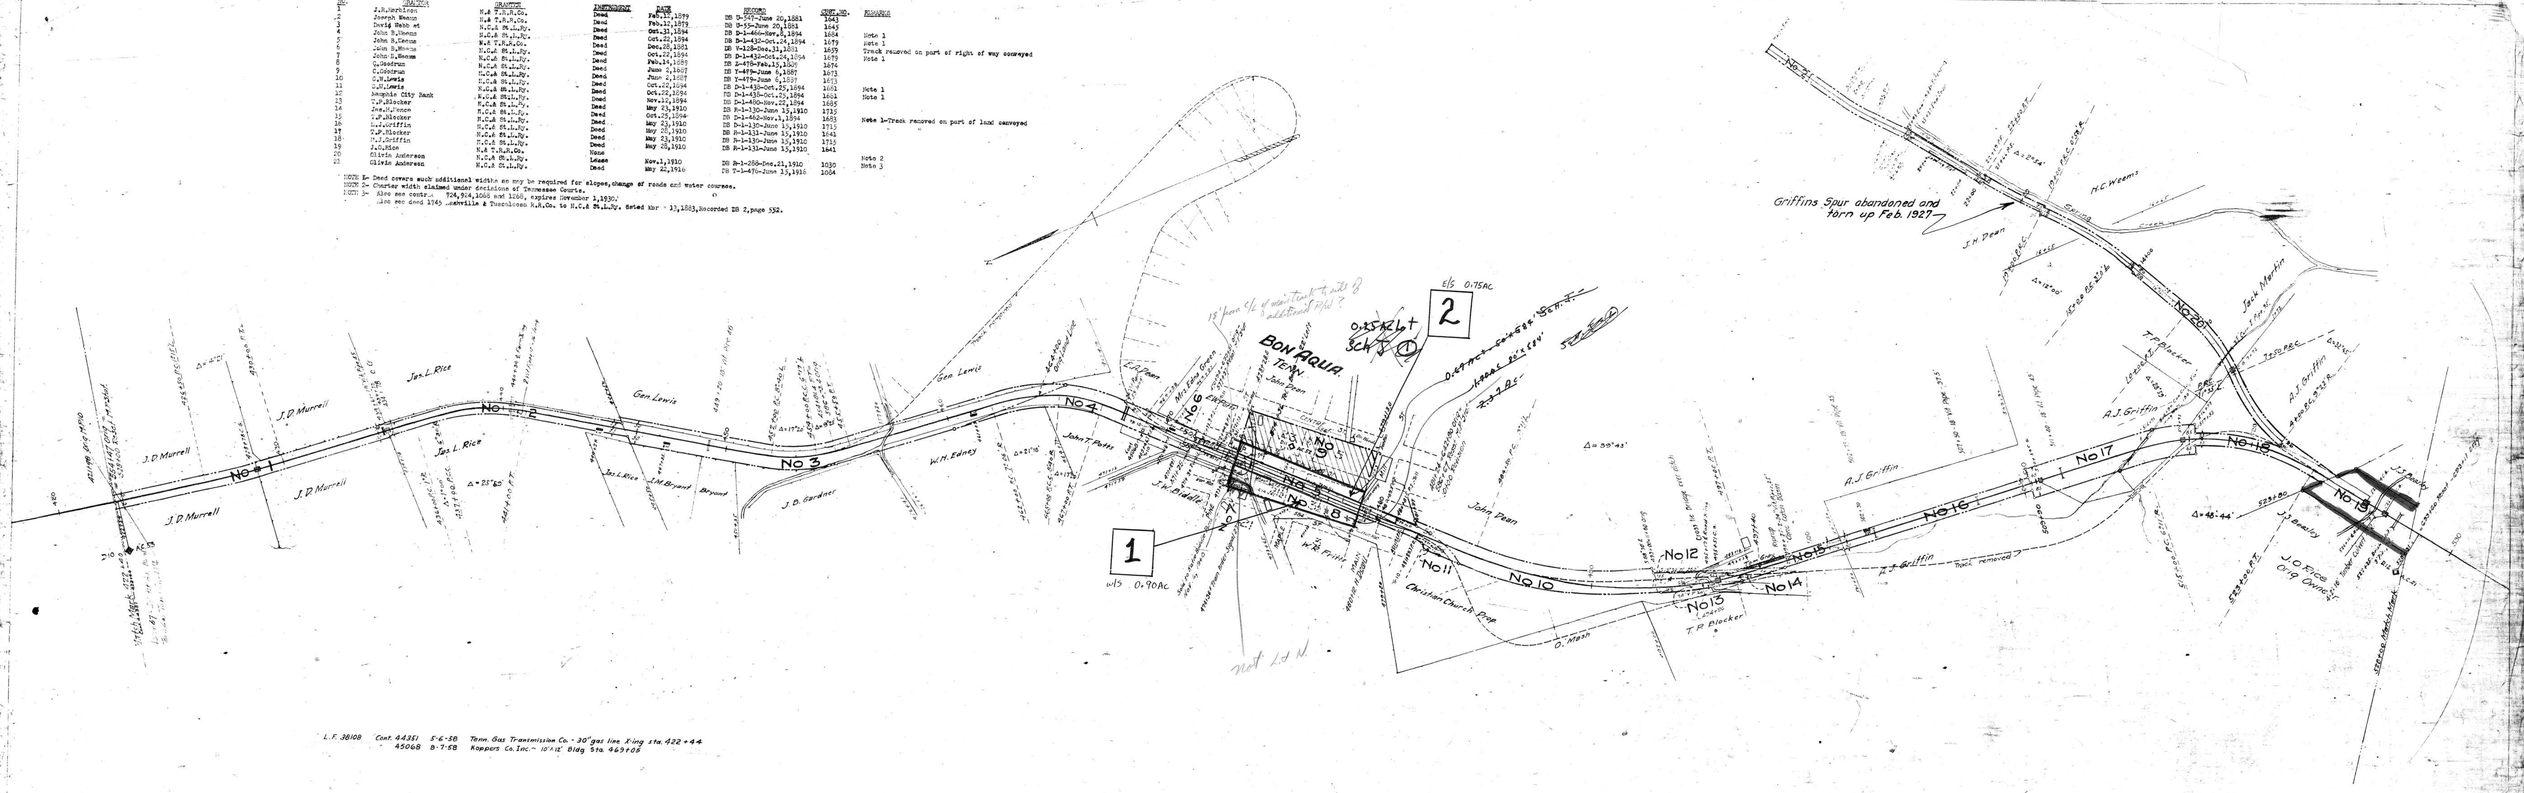


L.F. 38108 Cont. 44351 5-6-58 Tenn. Gas Transmission Co. - 30" gas line X-ing sta. 422+44
45068 8-7-58 Koppers Co. Inc. - 10'x12' Bldg Sta. 469+05

On this sheet [illegible] property of NC&St.L.Ry.

HICKMAN CO. TENN.
BON AQUA

041-002

RIGHT-OF-WAY AND TRACK MAP

NASHVILLE, CHATTANOOGA AND ST. LOUIS RY.

CENTREVILLE BRANCH

Sch J (1)

STATION 422+40 TO STATION 528+00
SCALE, 1 IN = 200 FT. JUNE 30, 1916

Sheet No. 5 of 38 Sheets of Centreville Branch from Survey station 422+40 to survey station 528+00.

Valuation Engineer

OFFICE OF CHIEF ENGINEER
NASHVILLE, TENN.

M.P. 10.0 to 12.0

L&N 219
V-13
5