AFE	Date	Description
51G42	8-24-53	Ref. Trk. 211
51G [illegible]	9-2-53	Ref. Trk. 108 & 1.03' of Trk. 107
55[illegible]	7-5-63	Ref. Timber Platform. V.S. [illegible]
5G924	2-27-64	Rel. scale used in old Freight House

No.	Grantor	Grantee	Instrument	Date	Recorder	Contract No.	Remarks
1	[illegible]	N.C.& St.L.Ry.	Deed	Oct.22,1894	RB D-1-43-Oct.24,1894	1676	Note 1
	J.A.Lovell	N.C.& St.L.Ry.	Release	Feb.4,1895	RB D-1-43-Feb.19,1895	1676 A	Release from obligation to build cattle guards,Grantor agrees to build fences.
2	R.P.Lyell	N.& T.R.R.Co.	Deed	Feb.13,1879	RB U-555-June 21,1883	1640	
3	R.P.Lyell	N.C.& St.L.Ry.	Deed	Oct.22,1894	RB D-1-430-Oct.24,1894	1676	Note 2
	J.A.Lovell	N.C.& St.L.Ry.	Release	Feb.4,1895	RB D-1-43-Feb.19,1895	1676 A	Release from obligation to build cattle guards,Grantor agrees to build fences.
4	J.A.Lovell	N.C.& St.L.Ry.	Deed	Oct.22,1894	RB D-1-440-Oct.24,1894	1676	Note 1
5	A.W.Crosby	N.C.& St.L.Ry.	Deed	Mar.20,1895	RB D-1-246-May 6,1895	1676	Includes part of parcel 2
	R.P.Lyell	N.C.& St.L.Ry.	Deed	Apr.13,1905	RB D-1-539-Apr.14,1905	1703	Includes part of parcel 2
7	W.R.Walker	N.C.& St.L.Ry.	Deed	Aug.4,1906	RB D-1-288-Nov.2,1906	1727	
	W.R.Walker	N.C.& St.L.Ry.	Deed	Oct.27,1911	RB D-1-534-Oct.31,1911	1716	
8	Lilly Mallory	N.C.& St.L.Ry.	Deed	Jan.21,1909	RB D-1-555-Jan.28,1909	1714	
9	[illegible] Turner	N.C.& St.L.Ry.	Deed	June 10,1897	RB D-1-363-June 12,1897	1699	
10	A.M.[illegible]	N.& T.R.R.Co.	Deed	Mar.2,1882	RB U-490-Jan.5,1883	1643	
11			None				
12	Jno.[illegible]tson	N.& T.R.R.Co.	Deed	Apr.18,1879	RB U-546-June 20,1883	1649	Title by possession,50 ft claimed each side but, with stated in deeds Sec.17U,1699 & 1643.
13	Jno.F.Crosby	N.C.& St.L.Ry.	Deed	Aug.5,1903	RB D-1-474-Aug.13,1903	1703	Includes part of parcel 14
14	C.J.Turner	N.C.& St.L.Ry.	Deed	June 10,1897	RB D-1-332-June 12,1897	1697	
15	J.A.Lovell	N.& T.R.R.Co.	Deed	Apr.18,1879	RB U-545-June 20,1883	1642.	Track taken up on part of right of way conveyed.
17	J.A.Lovell	N.C.& St.L.Ry.	Deed	Jan.25,1895	RB D-1-12-Jan.30,1895	1667	Note 1
21	J.A.Lovell	N.C.& St.L.Ry.	Deed	Jan.25,1895	RB D-1-12-Jan.30,1895	1667	Note 1
18	J.A.Lovell	N.& T.R.R.Co.	Deed	Apr.18,1879	RB U-545-June 20,1883	1642	Track taken up on part of right of way conveyed.
19	J.A.Lovell	N.C.& St.L.Ry.	Deed	Jan.25,1895	RB D-1-12-Jan.30,1895	1667	Note 1
20	Southern Iron Co.	N.C.& St.L.Ry.	None				Note 2
21	S.L.Graham	N.& T.R.R.Co.	Lease				Note 2
22	W.B.Bates	N.& T.R.R.Co.	Deed	Apr.12,1879	RB U-544-June 20,1883	1640	
23	Michael Donnelly	N.C.& St.L.Ry.	Deed	June 11,1895	RB D-1-131-June 22,1895	1690	Original right of way not used reverts
24	Michael Donnelly	N.C.& St.L.Ry.	Deed	June 15,1895	RB D-1-131-June 22,1895	1690	original right of way not used reverts
25	C.J.Turner	N.C.& St.L.Ry.	Letter	June 19,1900	Office of Secretary	1690	Title by possession

Also see deed 1745 Nashville & Chattanooga R.R.Co. to N.C.& St.L.Ry.dated March 13,1883,Recorded RB 2,page 392.

NOTE 1- Deed conveys such additional widths as may be required for slopes,change of roads and water courses.
NOTE 2-Quarter width claimed under decisions of Tennessee Courts.

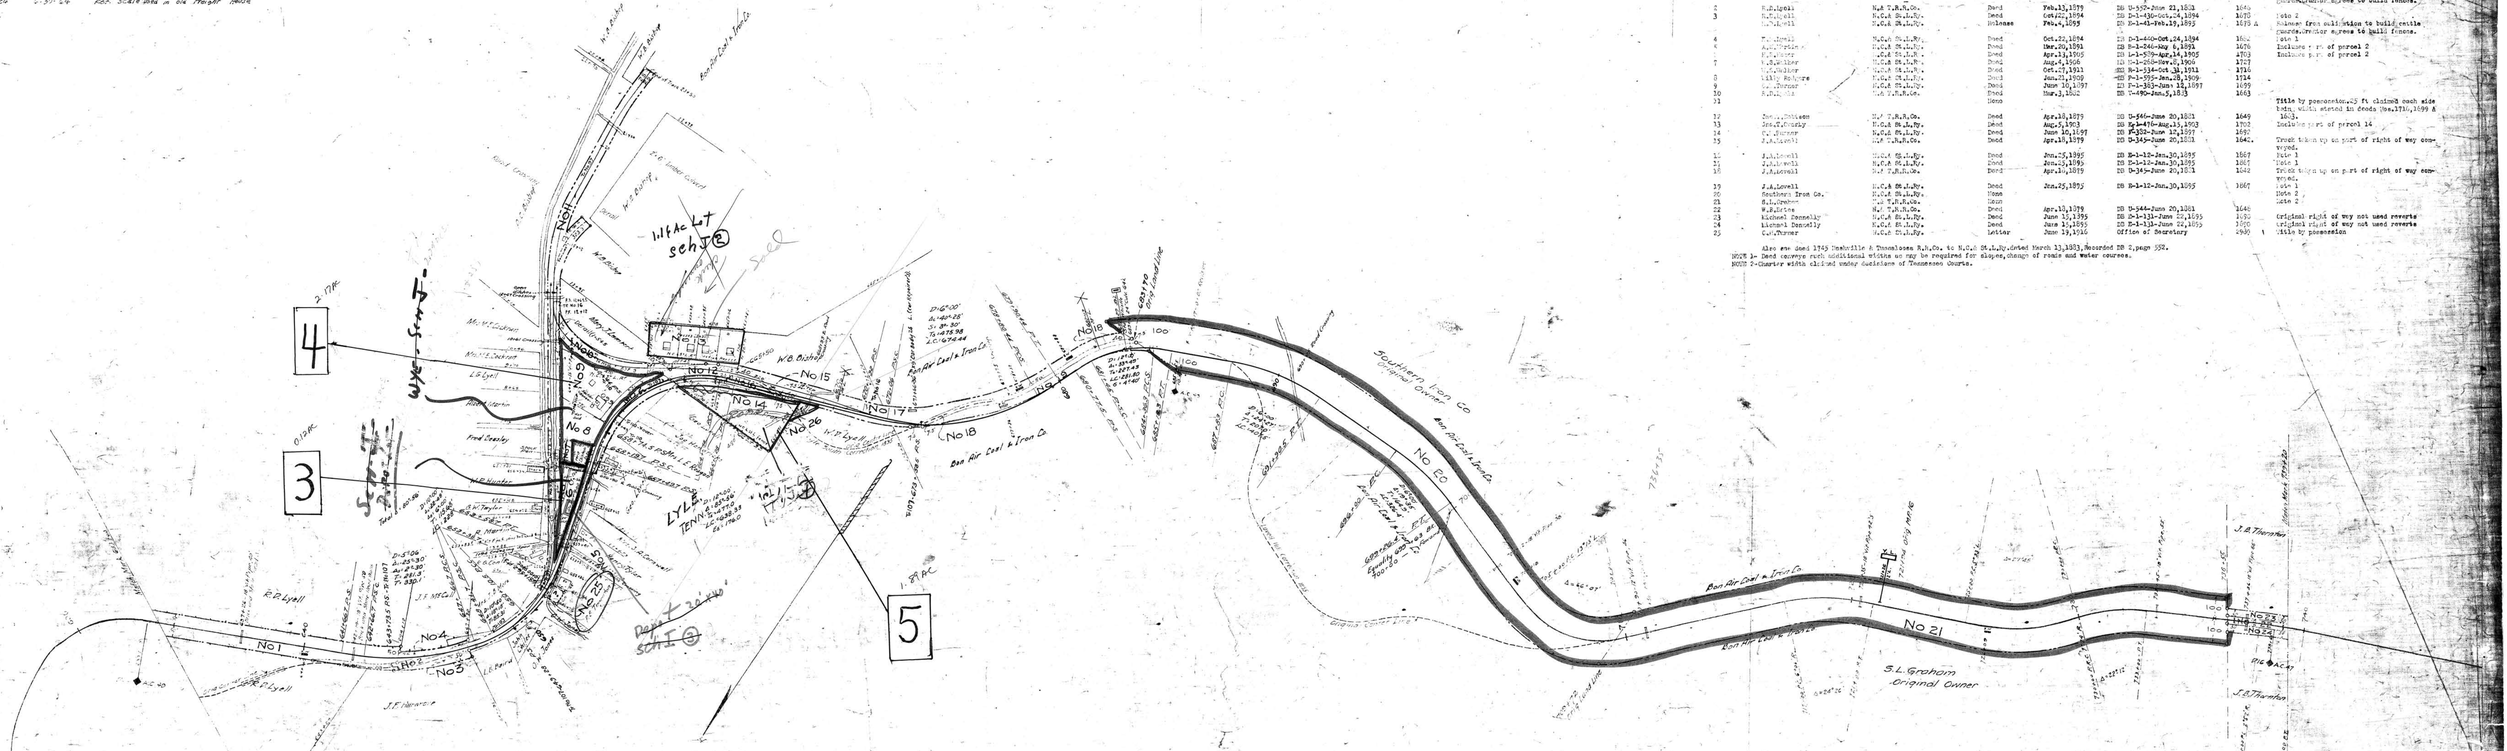

RIGHT-OF-WAY AND TRACK MAP

NASHVILLE, CHATTANOOGA AND ST. LOUIS RY.

CENTREVILLE BRANCH

STATION 633+60 TO STATION 739+20

SCALE MIN = 200 FT. JUNE 30, 1918

Sheet No. 7 of 38 Sheets of Centreville Branch from Survey Branch 633+60 to Survey Station 739+20

Chief Engineer

OFFICE OF CHIEF ENGINEER
NASHVILLE, TENN.

Sch J ② ④
Sch I ③

M.P. 14.0 to 16.0

041-004

HICKMAN CO. TENN.

LYLE