| No. | Grantor | Grantee | Recorded | Date | Type | Acres | Remarks |
|---|---|---|---|---|---|---|---|
| 1 | W.H.Hicks | N.C.&St.L.Ry. | Deed | Apr.11,1899 | W-145-Dec 20,1899 | 1.47 | |
| 2 | Michael Donnelly | N.C.&St.L.Ry. | Deed | June 15,1905 | D-3-131-June 24,1905 | 1.75 | |
| 3 | Michael Donnelly | N.C.&St.L.Ry. | Deed | June 15,1905 | D-3-131-June 24,1905 | 1.75 | |
| 4 | W.L.Jones | N.C.&St.L.Ry. | Deed | Nov.19,1907 | D-4-2-June 20, 1911 | 1.00 | |
| 5 | Thomas Donnelly | N.C.&St.L.Ry. | Deed | June 3,1907 | D-3-313-June 20,1907 | 1.00 | |
| 6 | W.D.Hicks | N.C.&St.L.Ry. | Deed | Jan.11,1913 | D-3-3-Jan.18,1913 | 1.00 | Condition with right of Hicks crossing |
| 7 | W.L.Jones | N.C.&St.L.Ry. | Deed | Feb.21,1919 | D-3-3-June 20,1919 | 1.00 | |
| | W.L.Jones | N.C.&St.L.Ry. | Deed | Oct.21,1922 | D-3-334-Oct.24,1922 | 10.00 | |
| 8 | Bell Cities et al | N.C.&St.L.Ry. | Deed | Feb.18,1925 | D-3-5-Feb.20,1925 | 10.00 | |
| 9 | Foster & Cantrell | N.C.&St.L.Ry. | Same | | | | |
| 10 | Southern Iron Co. | N.C.&St.L.Ry. | Same | | | | |
| 11 | J.L.Irvin | N.C.&St.L.Ry. | Deed | January1,1935 | D-3-8-Jan.30,1935 | 10.00 | |
| | J.L.Irvin | N.C.&St.L.Ry. | Release | Feb.15,1935 | D-3-408-Feb.15,1935 | 10.00 | Lease from Nashville to build side track |
| 12 | W.L.Williams,Trustee | N.C.&St.L.Ry. | Purchase | Nov.21,1945 | Office of Secretary | 154. | |

Also see deed 1735 Nashville & Tuscaloosa Railroad Co. to N.C.& St.L.Ry. dated March 13,1913, Recorded Deed Book 2 page 321.

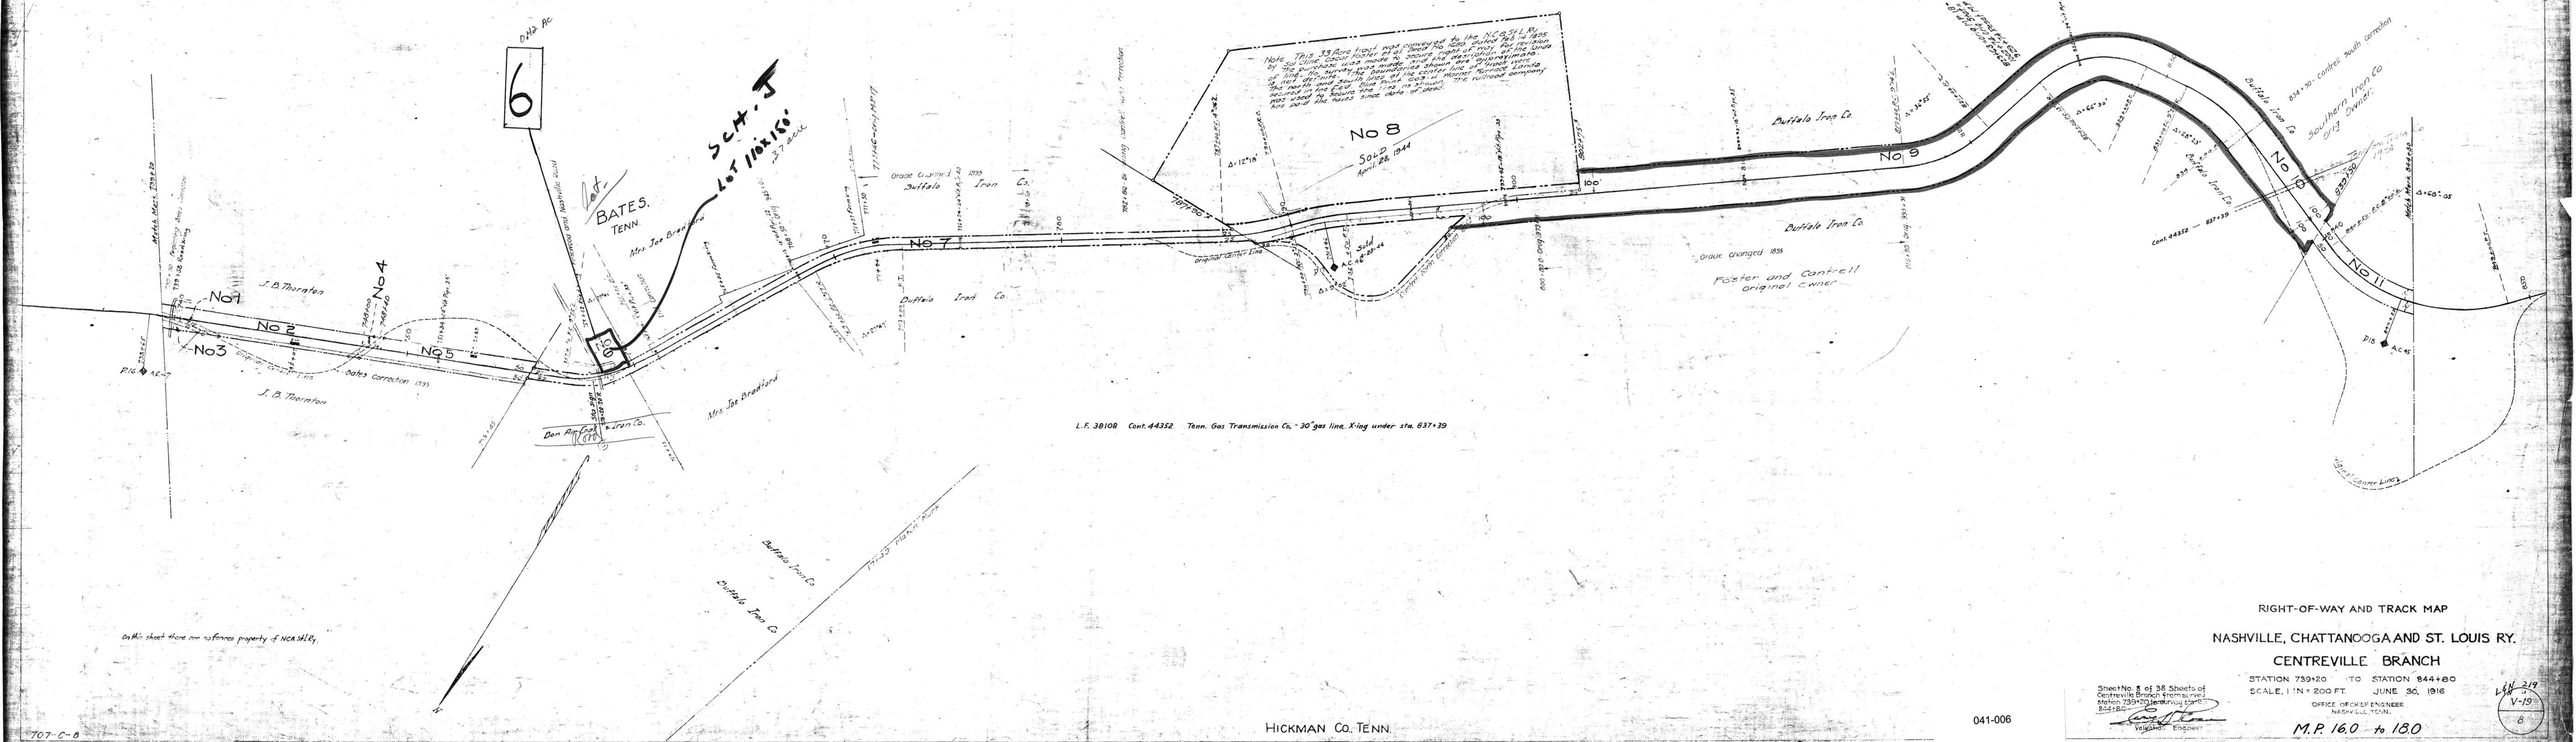


RIGHT-OF-WAY AND TRACK MAP

NASHVILLE, CHATTANOOGA AND ST. LOUIS RY.

CENTREVILLE BRANCH

STATION 739+20 TO STATION 844+80

SCALE, 1 IN = 200 FT. JUNE 30, 1916

OFFICE OF CHIEF ENGINEER
NASHVILLE, TENN.

M.P. 16.0 to 18.0

Sheet No. 8 of 38 Sheets of Centreville Branch (from survey station 739+20 to survey station 844+80)

Assistant Engineer

L&N 219
V-19
8

28-1

707-C-8

BATES

HICKMAN Co. TENN.

041-006