AFE	DATE	DESCRIPTION

No.	GRANTOR	GRANTEE	INSTRUMENT	DATE	RECORDED	ACREAGE	COST
1	W.J.Hutchins	N.C.&St.L.Ry.	Deed	1879	DB W-122-Dec.31,1881	1.03	
2	D.L.Brown	N.C.T.R.R.Co.	Deed	June 29,1881	DB W-63-Nov.2,1881	1.55	
3	W.P.Plunkett	N.C.&St.L.Ry.	Deed	Sep 9,1902	DB 2-1-334-May 30,1902	1.70	
4	D.L.Brown	N.C.T.R.R.Co.	Deed	Feb.7,1882	DB W-176-Feb.13,1882	1.1	
5	Jno.Brown	N.C.T.R.R.Co.	Deed	Jan. 1881	DB W-60-Nov.2,1881	1.64	
6	W.M.Brown	N.C.T.R.R.Co.	Deed	June 29,1881	DB W-59-Nov.2,1881	1.63	
7	T.E.Dailey & Sons	N.C.&St.L.Ry.	Deed	Apr.4,1913	DB 2-11-Apr.5,1913	1.79	
8	W.T.Beasley	N.C.T.R.R.Co.	Deed	July 25,1881	DB W-63-Nov.2,1881	1.55	
	Also see deed 1745 nashville & Tuscaloosa R.R.Co. to N.C.& St.L.Ry. dated Apr.13,1883,Recorded DB 2 page 302.						
9	W.P.Plunkett	N.C.&St.L.Ry.	Deed	May, 24,1917	D.B.U1-'35-June,6,1917	3991	
10	Standard Iron Co.	N.C.&St.L.Ry.	Q.C.Deed	June, 27,1917	D.B.U1-'39-July,7,1917	3719	
11	W.P.Plunkett	N.C.&St.L.Ry.	Deed	Oct. 9, 1916	D.B.T1-'334-Oct.21,1916	3533	
12	S.E.Givens	N.C.&St.L.Ry.	Deed	Sept.12,1918	D.B.U1-'400-Nov.1,1918	3742	
13	Louise Myatt	N.C.&St.L.Ry.	Deed	Nov. 29,1916	D.B.T1-'241	3501	

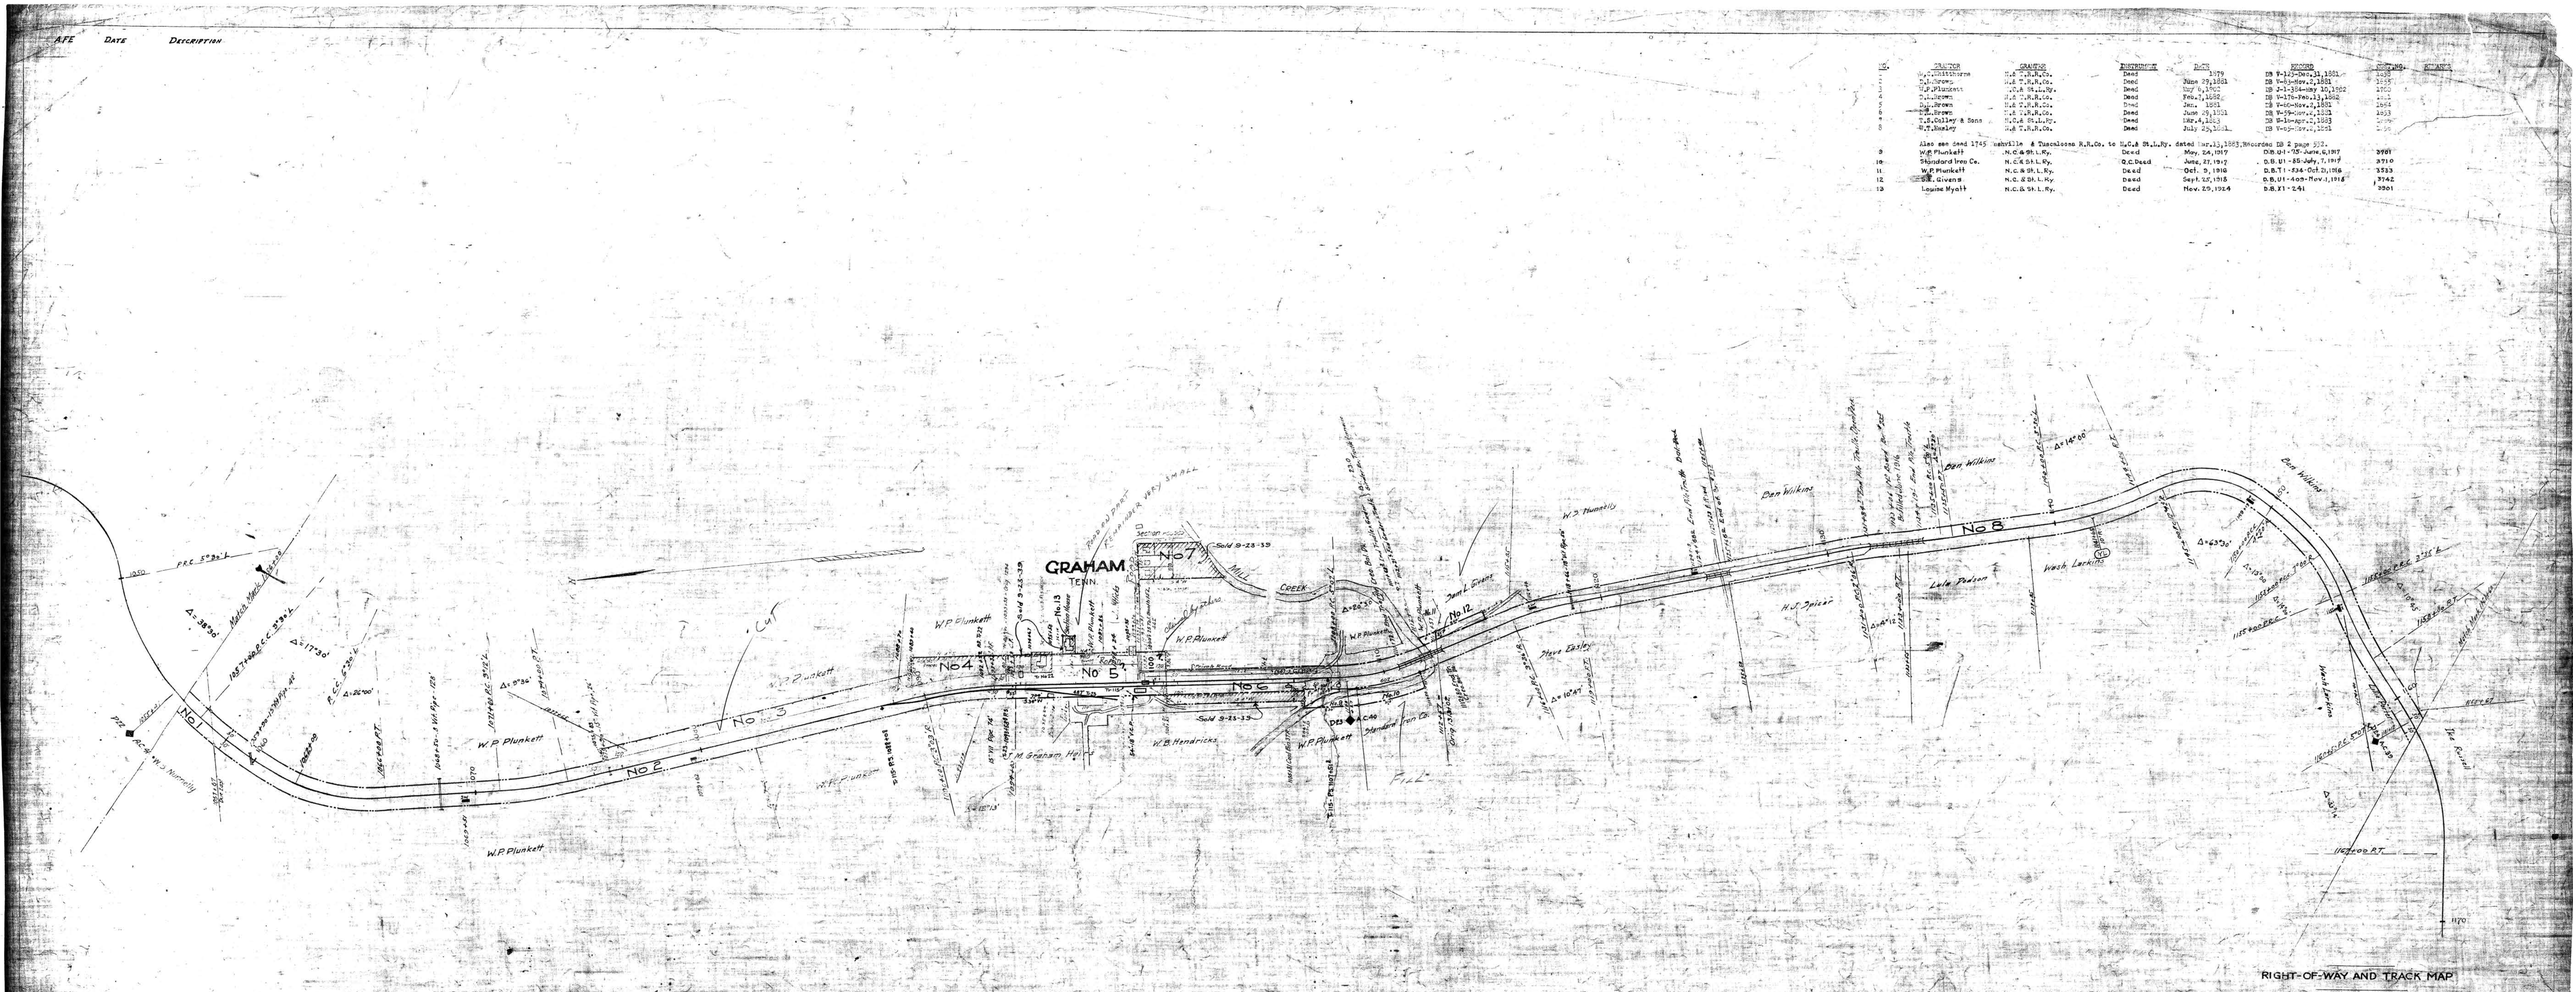

RIGHT-OF-WAY AND TRACK MAP

NASHVILLE, CHATTANOOGA AND ST. LOUIS RY.

CENTREVILLE BRANCH

STATION 1056+00 TO STATION 1161+60

SCALE: 1IN.=200 FT. JUNE 30, 1916

OFFICE OF CHIEF ENGINEER
NASHVILLE, TENN.

M.P. 220 to 240

Drawing No. 05-08 Schedule of Construction Branch Sign Survey
Drawing No. 05-09 Track Survey 1916
Drawing No. 05-10 Track Survey 1916

Chief Engineer

041-010

HICKMAN CO. TENN.

GRAHAM