No.	GRANTOR	GRANTEE	INSTRUMENT	DATE	RECORD	CERT. NO.	REMARKS
1	H.Claggett	N.& T.R.R.CO.	Deed	May. 20, 1882	RB.V.P.,21,Mar.27,1883,	1662	
2		N.& T.R.R.CO.	None	Absck 1882			Notes 1 and 2
3	J.M.Moore,	N.& T.R.R.CO.	Deed	Jan. 8, 1883	RB.V.P.402,Jun. 9,1883	1664	Includes parcel 5
4	Hollie Harrison,N.&T.R.R.CO.		Condemnation	Jun. 20, 1883	Min.Bk.June Term 1883	Chr.Ct.1731	
5							See Parcel 3
6	Julia A. Lowe,N.& T. R.R.CO.		None				Note 1
7	Henderson Thompson,N.& T.R.R.CO.		Condemnation	June 20, 1883	Min.Bk.June Term,1883;	Chr.Ct.1731	

Also see Deed 1745 Nashville and Tuscaloosa R.R.CO. to N.C.& St.L.RY. dated Mar.13,1883, Rec.D.B.2, P.552

NOTE 1 - Chapter width claimed under decision of Tennessee Courts.
NOTE 2 - W.J.& Bates entered the tract of land of which Parcel 2 is a part on April 7th.1884 about two years after the railroad was built. See letter J.A. & Connor Bates to F.H.Sloan,Oct. 12, 1916, File W-102 A-19

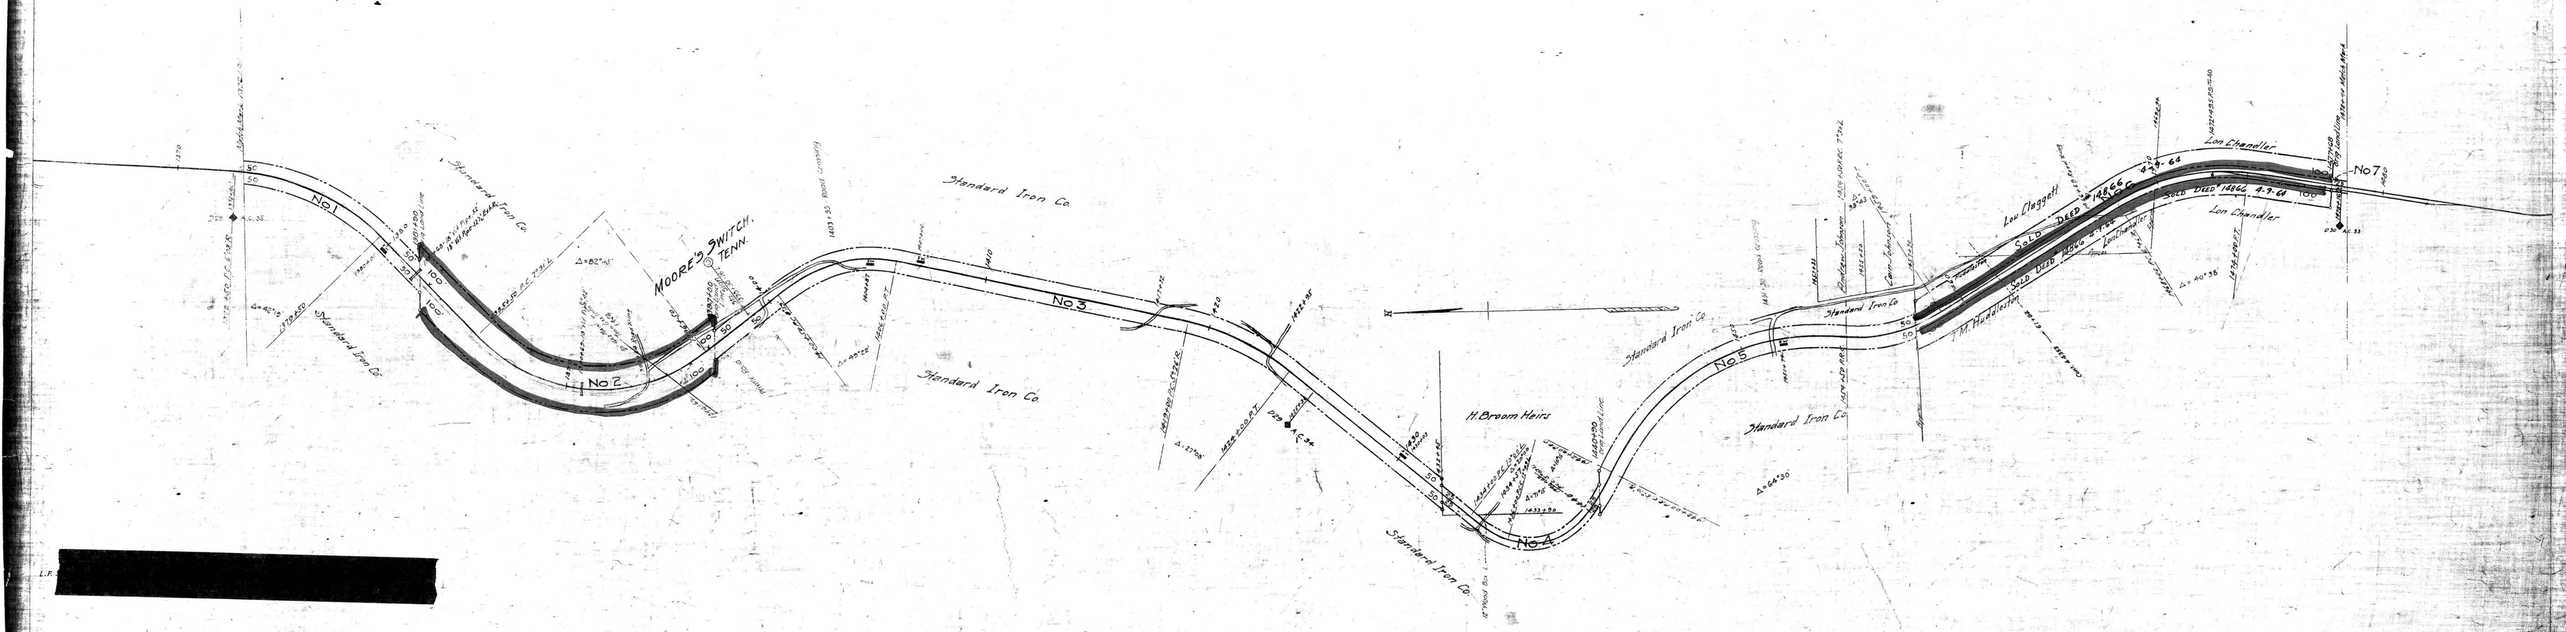
No 1
No 2
No 3
No 4
No 5
No 7
MOORE'S SWITCH, TENN.
Standard Iron Co.
H.Broom Heirs
Lon Chandler
Lon Claggett
J.M.Hundleston
Sold Deed 14866 4-7-84
Sold Deed 14866 4-7-84
Δ=82°-30'
Δ=40°-38'
Δ=64°30
Δ=27°08'
Δ=40°10'
Δ=37°