NO.	GRANTOR	GRANTEE	INSTRUMENT	DATE	RECORD	CHGT.NO.	REMARKS
1	W.P.Shipp et al	N.C.& St.L.Ry.	Deed	Feb. 4,1896	DB D-1-449-Feb.6,1896	1699	
	W.P.Shipp,Guardian,for Mattie Lewis	N.C.& St.L.Ry.	Condemnation	Feb.11,1896	MB Feb.Term 1896 C.Court	1729	
2	J.B.Stewart	N.C.& St.L.Ry.	Deed	Jan.29,1896	DB E-1-439-Jan.31,1896	1693	
3	Charleston S.C.Mining & Mfg.Co.	N.C.& St.L.Ry.	Deed	July 1,1905	DB D-1-54-June 7,1906	1719	Conveys right of way and grading
4	J.J.McGill et al	N.C.& St.L.Ry.	Deed	Sept.29,1905	DB D-1-258-Oct.27,1905	1705	
5	Volunteer Phosphate Company	N.C.& St.L.Ry.	Deed	June 24,1907	DB C-1-140-June 24,1907	1711	
6	G.W.Killebrew,Trustee	N.C.& St.L.Ry.	Deed	Oct.6,1905	DB D-1-260-Oct.24,1905	1706	Minerals reserved.
7	P.M.Ward Mining Company	N.C.& St.L.Ry.	Deed	Oct.4,1906	DB D-1-227-Oct.12-1906	1709	Conveys spring and pipe line right of way.Grantors may use overflow from tank.
8	P.B.& L.S.Bradley	N.C.& St.L.Ry.	Contract	Sept.12,1907	Office of Secretary	708	

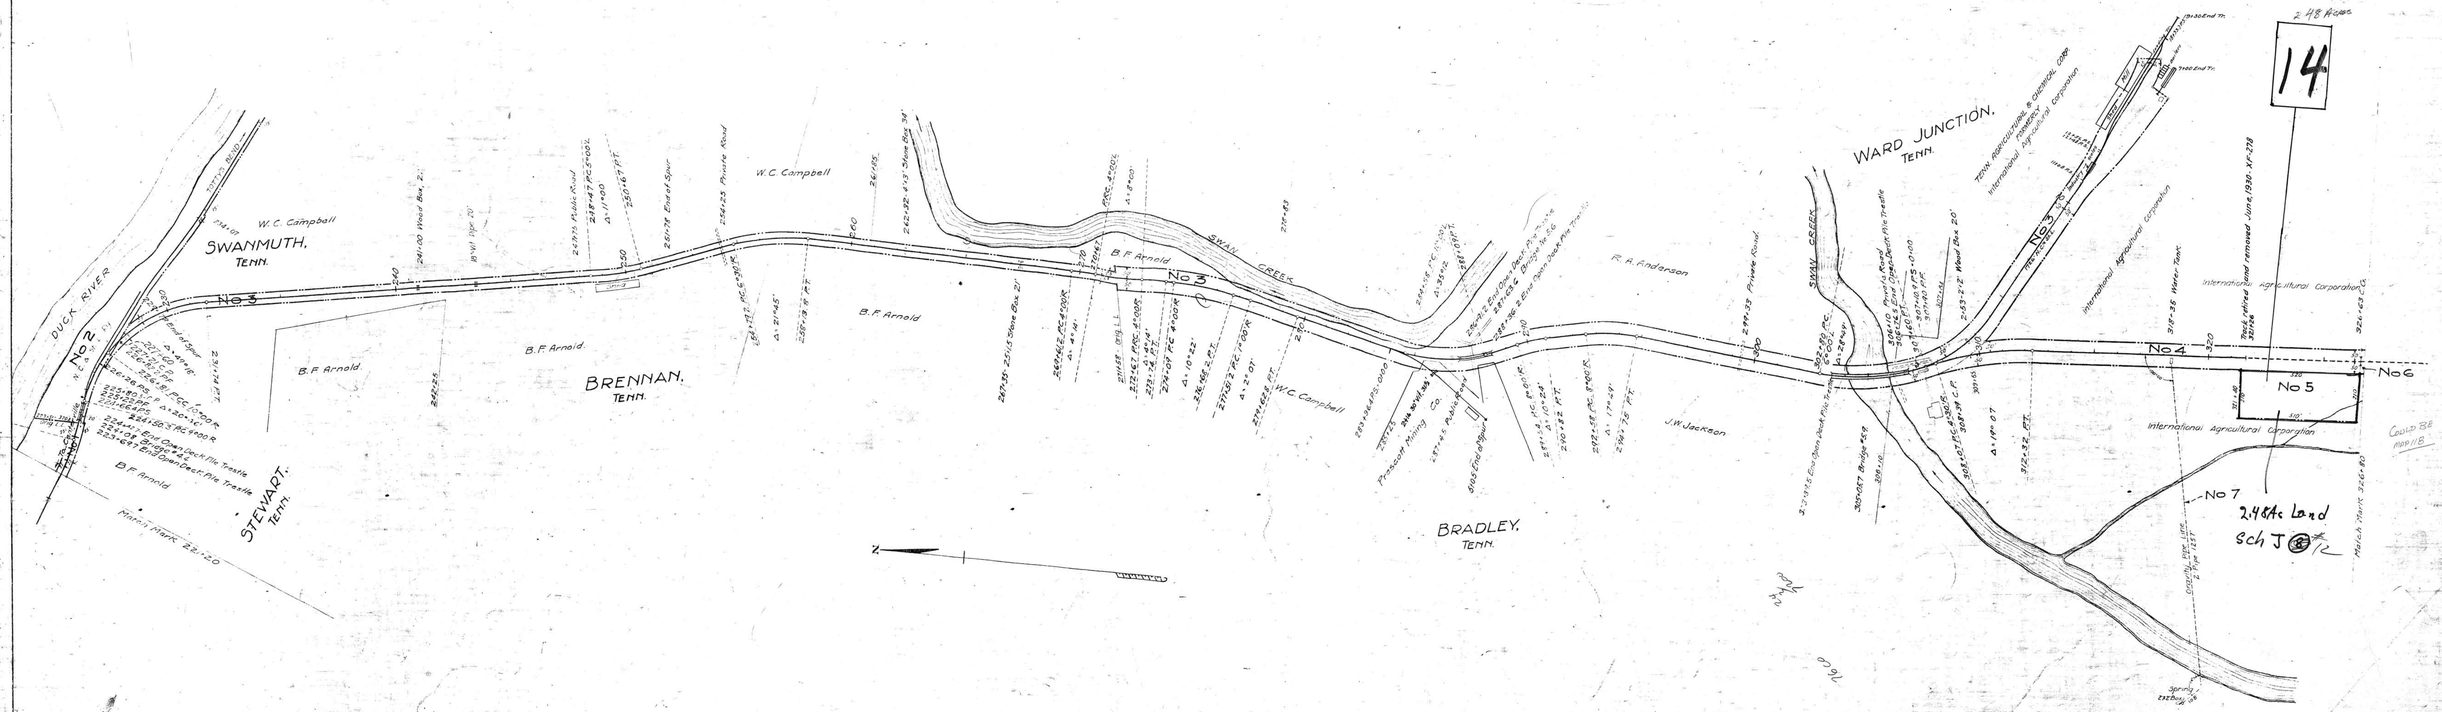

RIGHT-OF-WAY AND TRACK MAP

NASHVILLE, CHATTANOOGA AND ST. LOUIS RY.

CENTREVILLE BRANCH

SWAN CREEK SPUR

STATION 221+20 TO STATION 326+80

SCALE, 1 IN. 200 FT. JUNE 30, 1916

Sheet No. 16-C of 38 sheets of Centreville Branch from survey station 221+20 to survey station 326+80

Valuation Engineer

OFFICE OF CHIEF ENGINEER NASHVILLE, TENN.

Sch J 8

041-018

707-E-3-A

HICKMAN CO. TENN.

SWANMUTH STEWART BRENNAN BRADLEY WARD JUNCTION

28-1