NO.	GRANTOR	GRANTEE	INSTRUMENT	DATE	RECORDED	CERT. NO.	REMARKS
1	J.W.Pigg et al	J.C.& M.R.Ry.	Deed	Feb.4,1896	IB R-1-458-Jan.1,1901	1692	Borrow privilege and release account overflowing lands
	J.W.Pigg, guardian for Lucile Louis	J.C.& M.R.Ry.	Condemnation	Feb.11,1896	IB Feb.Term 1896 Circuit Court	1729	
2	J.C.Stewart	J.C.& M.R.Ry.	Deed	Jan.17,1896	IB R-1-438-Jan.31,1896	1691	Release from damage account overflowing lands
3	Thomas Prewitt	Duck River Phosphate Co.	Deed	Jan.10,1896	IB R-1-137-Mar.14,1896	1700	Note 1
4	J.L.Anderson	Duck River Phosphate Co.	Deed	Feb.20,1896	IB R-1-500-Mar.14,1896	1710	Note 1
5	Mrs. M.J.Huddleston	Duck River Phosphate Co.	Deed	Sept.26,1895	IB R-1-335-Dec.24,1895	1714	Note 1
6	D.P.Arnold	Duck River Phosphate Co.	Deed	Dec.9,1895	IB R-1-342-Dec.17,1895	1713	Note 1

NOTE 1- See also order of sale 1737 M. Nashville Trust Company vs Duck River Phosphate Co. July 3,1902 Recorded IB J.Term 142,Chancery Court and Decree 1741 A Suit partition July 12,1913, Recorded IB J page 184 Chancery Court and Deed 1737 Nashville Trust Co. to Duck R.Ry. Dated Dec.7,1913,Recorded IB R-1-page 304.

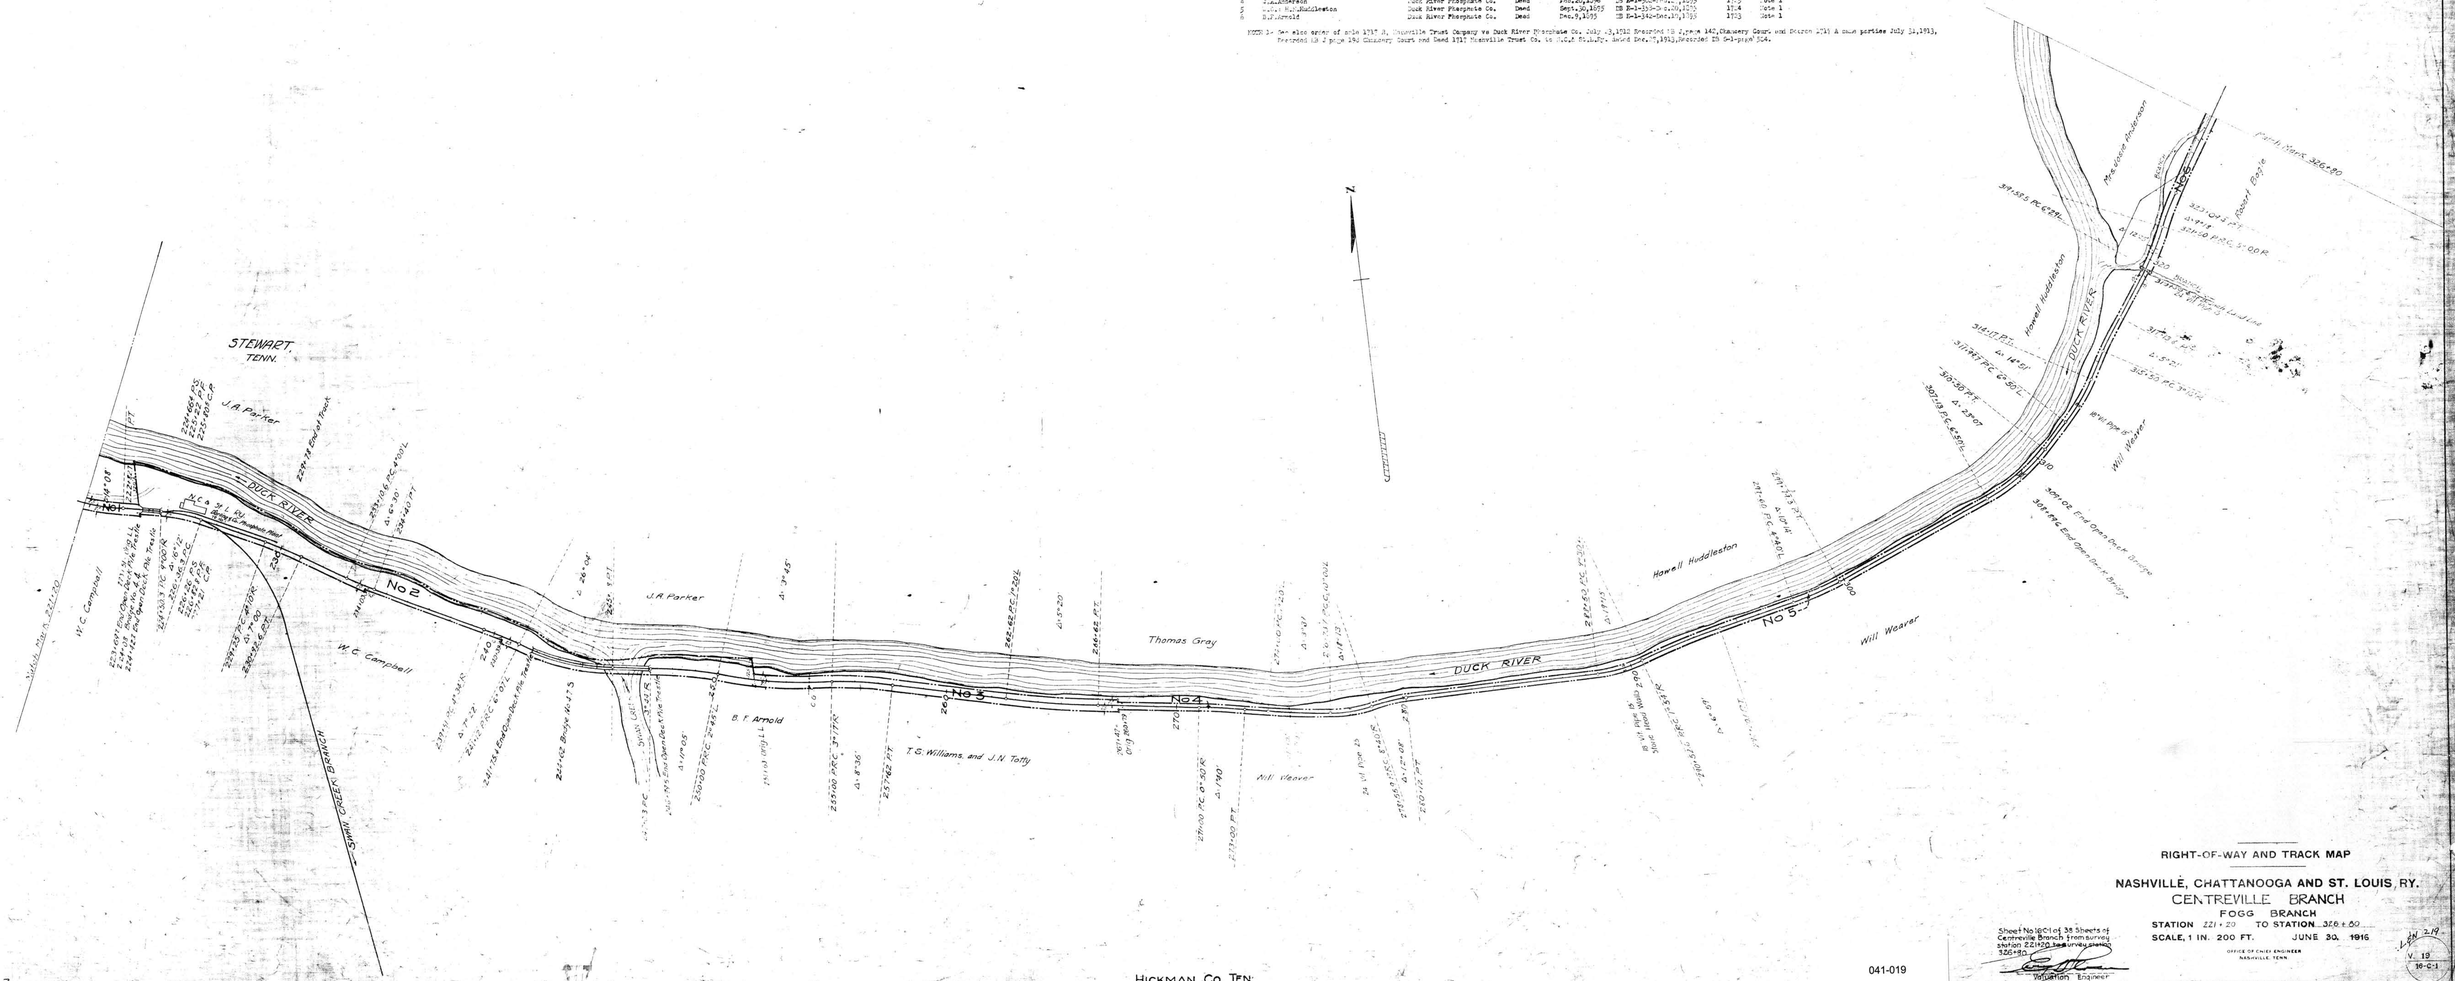

RIGHT-OF-WAY AND TRACK MAP

NASHVILLE, CHATTANOOGA AND ST. LOUIS RY.

CENTREVILLE BRANCH

FOGG BRANCH

STATION 221+20 TO STATION 326+60

SCALE, 1 IN. 200 FT. JUNE 30, 1916

Sheet No 16-C1 of 38 Sheets of Centreville Branch from burning station 221+20 base survey station 326+80.

Valuation Engineer

OFFICE OF CHIEF ENGINEER NASHVILLE, TENN.

V. 19 16-C-1

707-E-3

HICKMAN CO. TENN.

041-019

28-1