NO.	GRANTOR	GRANTEE	INSTRUMENT	DATE	RECORD	CHECKED	REMARKS
1	Aetna Iron Co.	N.& T.R.R.Co.	None	1883			Note 1
2	Margaret Wolverton	N.& T.R.R.Co.	Deed	July 4,1883	DB W-126-July 31,1883	1668	
3	Thomas Pell	N.& T.R.R.Co.	Deed	July 4,1883	DB W-124-July 31,1883	1667	
4	Aetna Iron Co.	N.& T.R.R.Co.	None				Note 1
5	Napier Iron Works	N.C.& St.L.Ry.	Contract	Nov.18,1915	Office of Secretary	1583	

Also see deed 1746 Nashville & Tuscaloosa Railroad Company to Nashville, Chattanooga & St.Louis Railway dated June 20,1884, Recorded DB 3, page 60.
NOTE 1-Charter width claimed under decisions of Tennessee Courts.

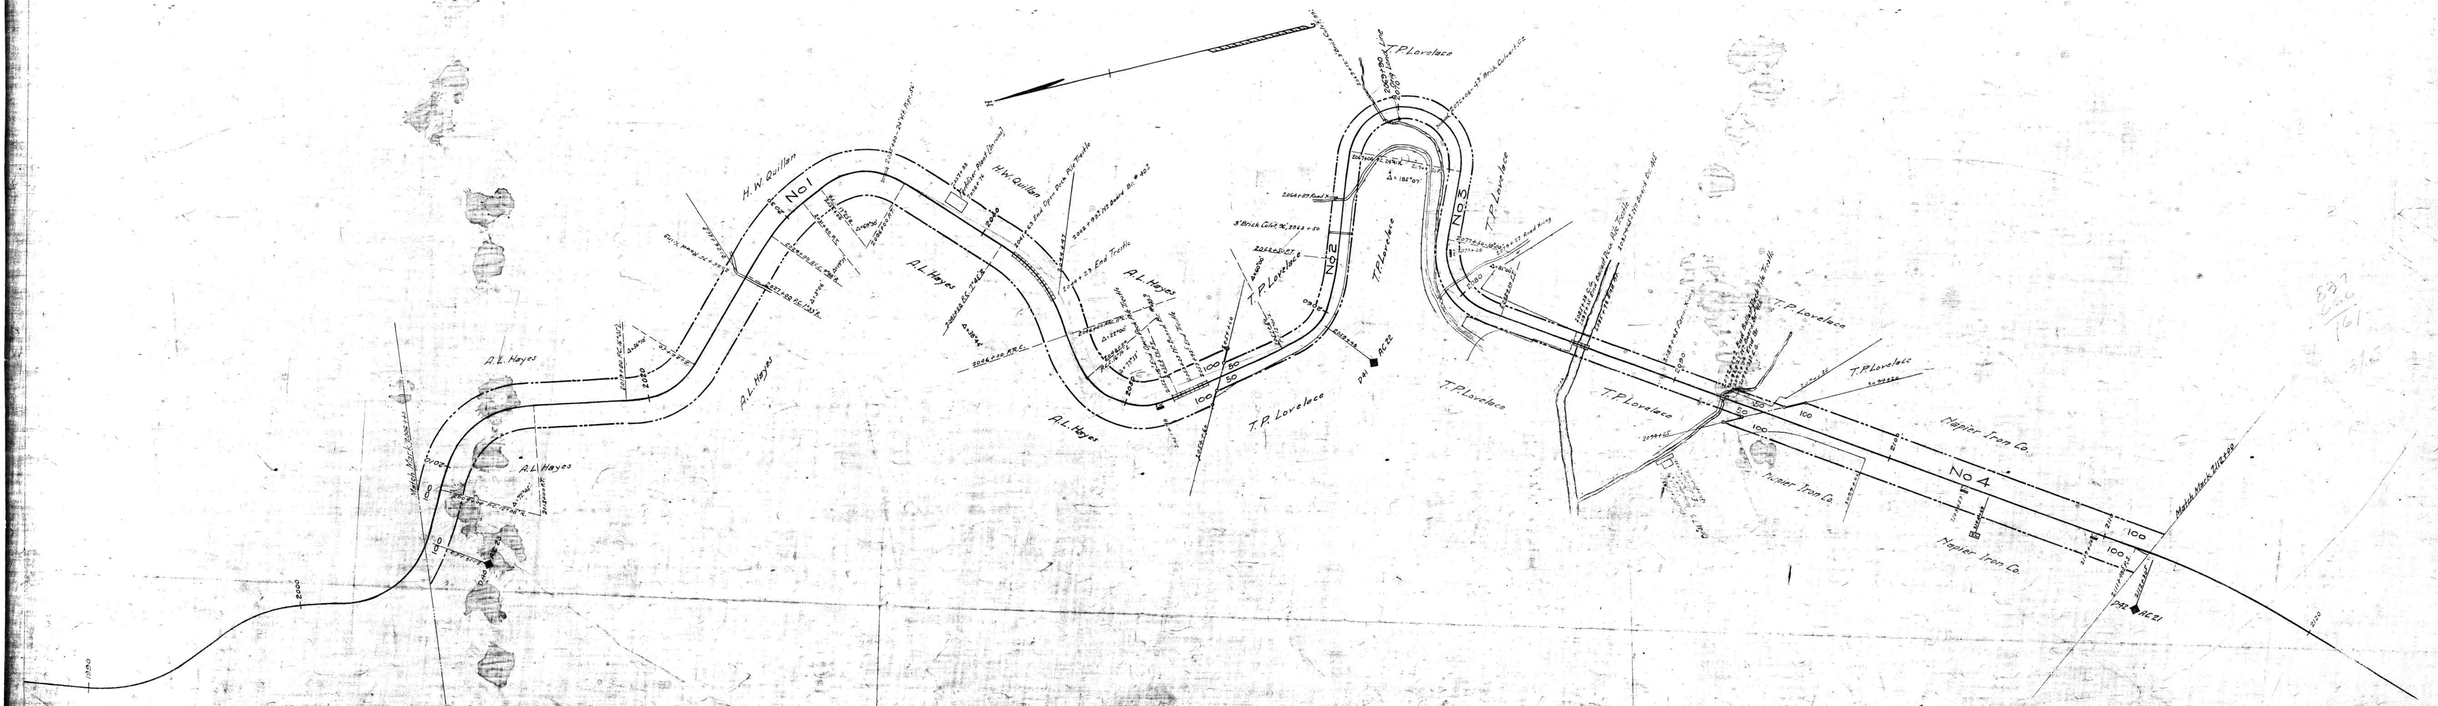

RIGHT-OF-WAY AND TRACK MAP

NASHVILLE, CHATTANOOGA AND ST. LOUIS RY.

CENTREVILLE BRANCH

STATION 2006+40 STATION 2112+00
SCALE, 1 IN. = 200 FT. JUNE 30, 1916

Sheet No. 20 of 38 Sheets of Centreville Branch from survey station 2006+40 to survey station 2112+00

Valuation Engineer

OFFICE OF CHIEF ENGINEER
NASHVILLE, TENN.

M.P. 40.0 to 42.0

HICKMAN CO. TENN.

041-025

V-19
20

28-1