AFE	Date Comp	Description of change
51440		Relocation due to TVA Flooding of area
42518	7-25-52	Relocate Pos. #101-A, retire 59.3' Trk. #104-A, and convert 311.5' of #104-A to 101-A
47550	5-2-56	Retire 2144' Trk. #104
51127	3-3-59	Ret. 894' Trk. 101-A
47970	11-20-59	Ret. Combination Platform & Pvt. Expt.
60455	2-17-67	Ret. 1 T.O. (112') of Trk. #101-A

Par. No.	Grantor	Grantee	Inst.	Date	Record	Cust. No.	Remarks
1	T.V.A.	L&NRRCo.			D.B. Page Date		Included with Par. No. 6 Map V25/27

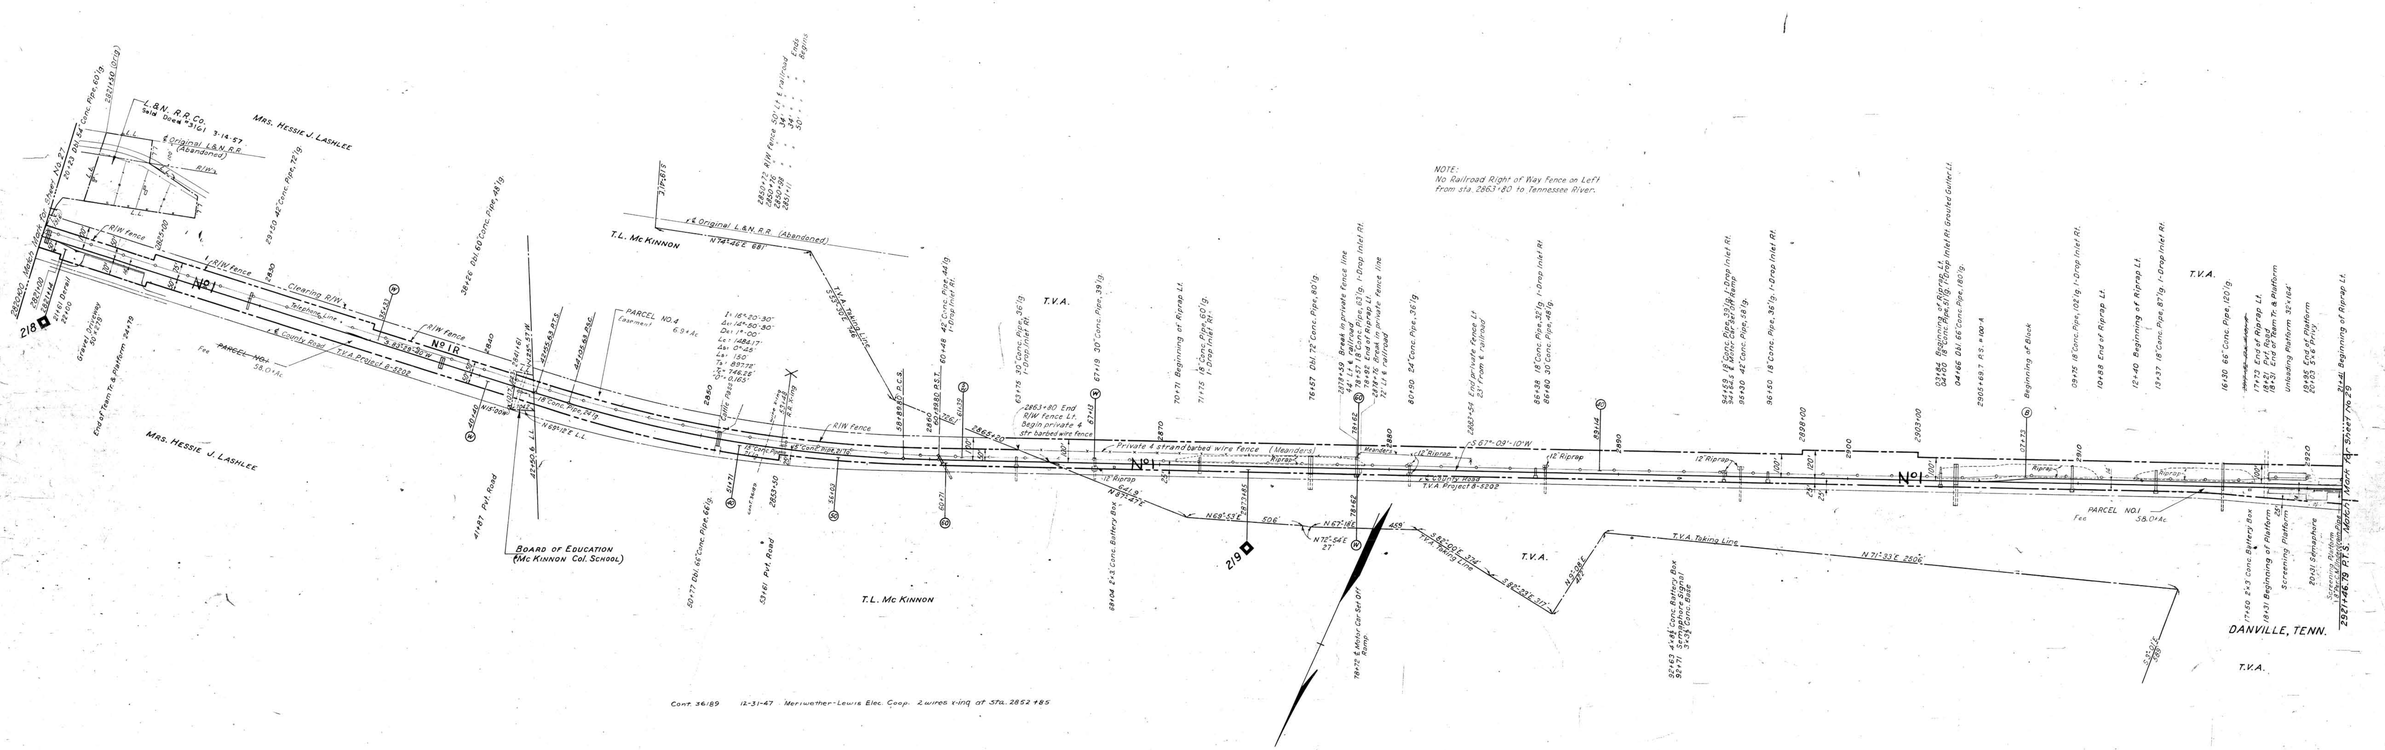

RIGHT OF WAY AND TRACK MAP
LOUISVILLE AND NASHVILLE R. R. CO
MEMPHIS LINE
STATION 2820+00 TO STATION 2921+46.79
SCALE 1 INCH = 200 FT
OFFICE OF CHIEF ENGINEER
LOUISVILLE KY.

FIRST CIVIL DISTRICT
HOUSTON COUNTY TENN.

V25-28

042-011

V25
28