AFE 31A40	Date Comp	Description of charge
42248	7-25-52	Change in line due to TVA flood area
7605	4-15-	Re-locate P.S. 7.01.A retire 59.2' of trk # 104-A, and convert 312.8' of # 104-B to 101-A
46868	6-12-57	Re-set over Base of Rails
50829	9-26-58	Add Screening Bin & Farm sta. 2923+00.
51267	3-3-59	Ret. Draw Tenders Hse.
		Ret 894' Trk 101A Convert Trk 102-A to 101A

Par	Grantor	Grantee	Inst	Date	Record	Custn. No.	Remarks
12	TVA	L&N R.R.Co.					Included with Par No 6 Map V25/27
13	U.S. Charter Width not allowed in inventory but now used for R.R. purposes.						
14	" " " " " " " " " " " "						
15	TVA	L&N R.R.Co.					Inc. Tes Par No 1 Map 80 & Par 6 Map 31

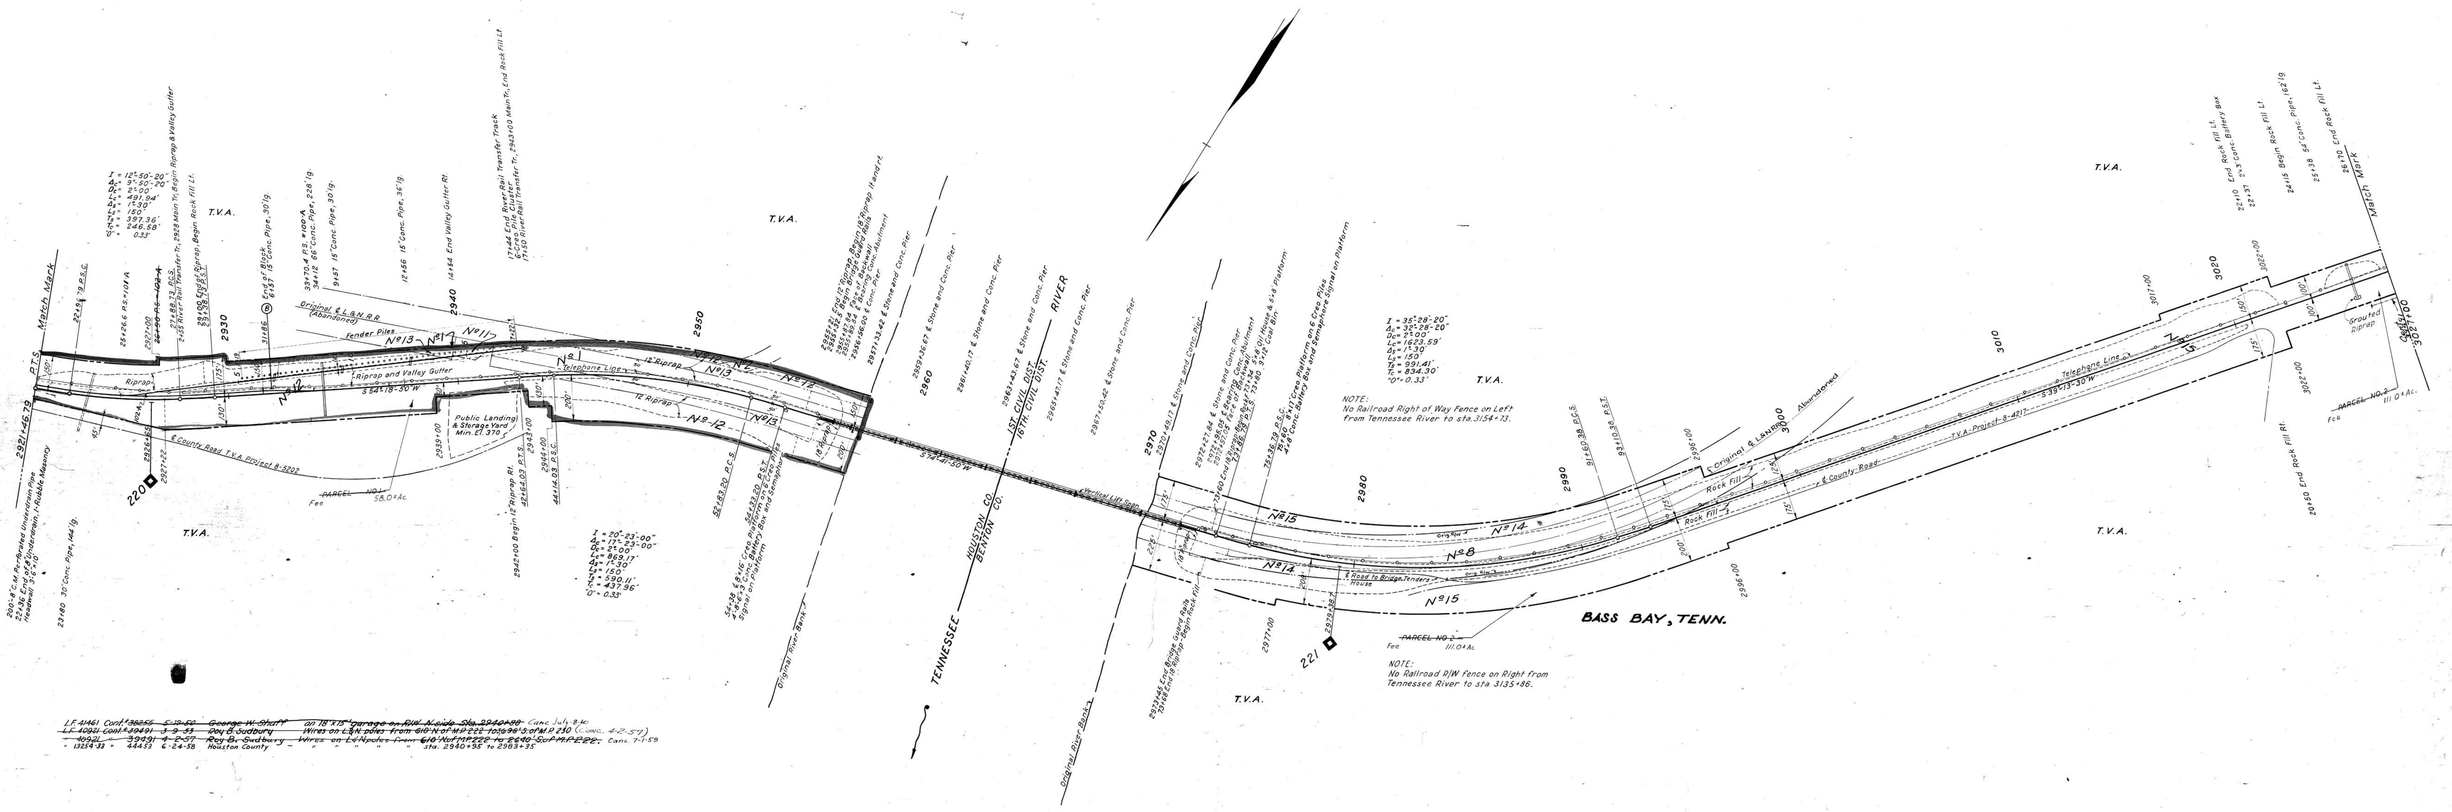

~~L.F. 41461 Conf 98855 5-19-50 George W. Graff an 18"x18" garage on R/W N. side Sta. 2940+90~~ Canc. July-8-56

~~L.F. 40951 Conf 49491 3-9-51 Roy B. Sudbury Wires on L&N poles from 610' N of M.P. 222-101.96' S of M.P. 230~~ (Canc. 4-27-57)

~~" 40951 " 39959 4-2-47 Roy B. Sudbury Wires on L&N poles from 610' N of M.P. 222 to 2.60' S of M.P. 222.~~ Canc. 7-1-59

" 13214-33 " 44453 6-24-58 Houston County " " " " " " Sta. 2940+95' to 2983+35'

RIGHT OF WAY AND TRACK MAP
LOUISVILLE AND NASHVILLE R. R. CO.
MEMPHIS LINE
STATION 2921+46.79 TO STATION 3027+00

SCALE 1 INCH = 200 FT
OFFICE OF CHIEF ENGINEER
LOUISVILLE, KY

042-012

V25/29

V25-29

FIRST CIVIL DISTRICT
HOUSTON COUNTY, TENN.

SIXTEENTH CIVIL DISTRICT
BENTON COUNTY, TENN.

5-1