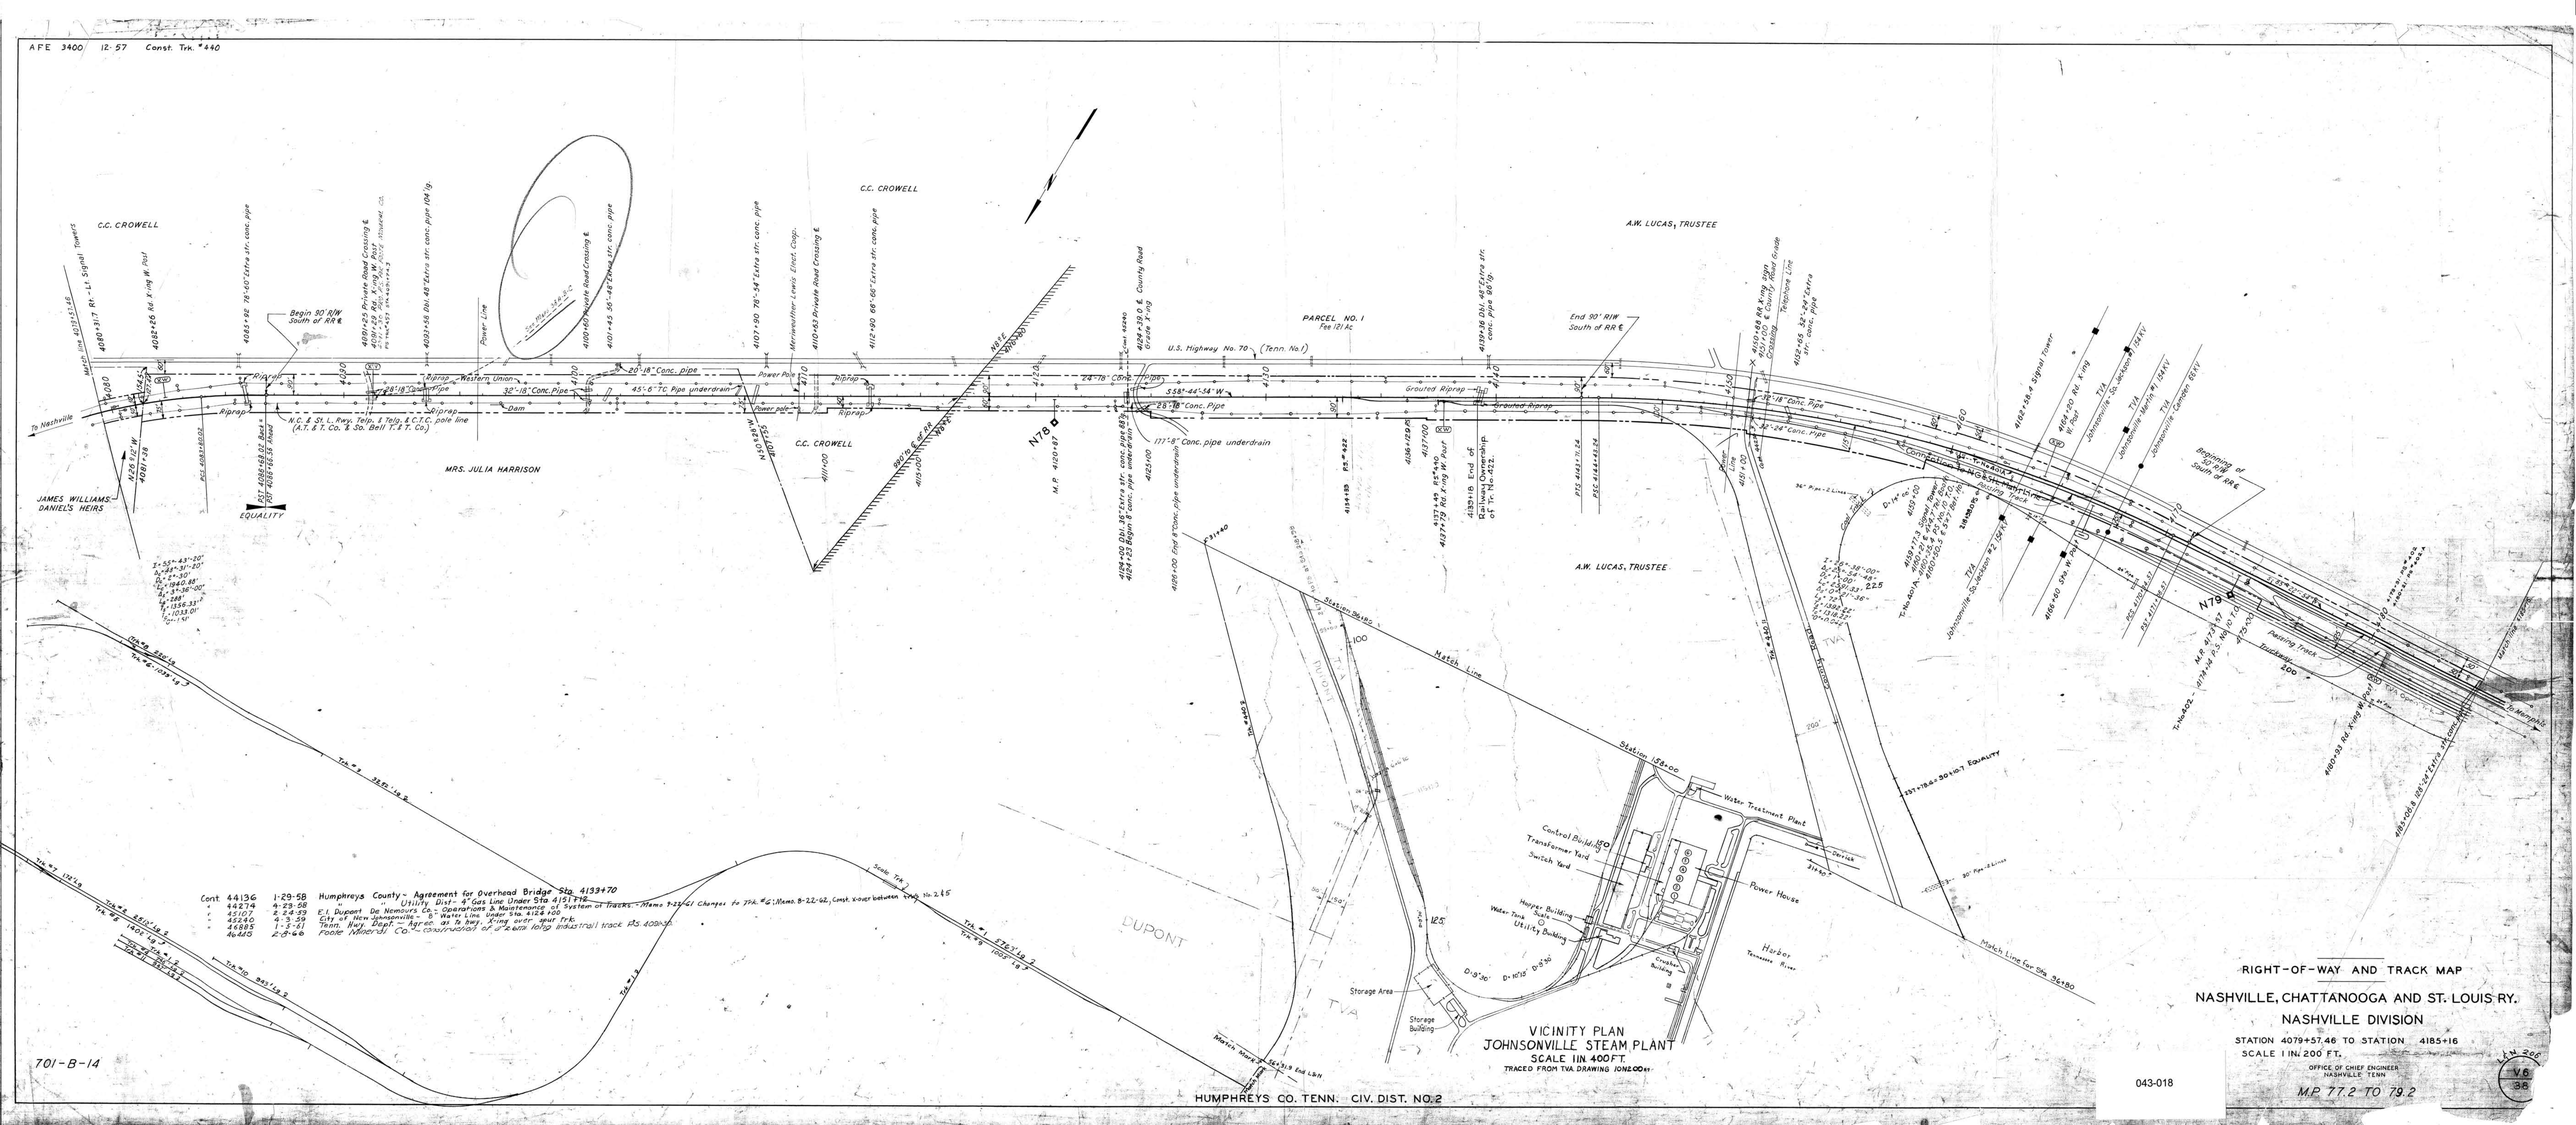
AFE 3400 12-57 Const. Trk. #440
C.C. CROWELL
A.W. LUCAS, TRUSTEE
PARCEL NO. 1
Fee 121 Ac
U.S. Highway No. 70 (Tenn. No. 1)
MRS. JULIA HARRISON
JAMES WILLIAMS DANIEL'S HEIRS
EQUALITY
To Nashville
To Memphis
N78
N79
Begin 90' R/W South of RR ℄
End 90' R/W South of RR ℄
Beginning of 30' R/W South of RR ℄
Match Line
Station 158+00
Water Treatment Plant
Control Building
Transformer Yard
Switch Yard
Power House
Hopper Building
Water Tank
Utility Building
Crusher Building
Storage Area
Storage Building
Harbor
Tennessee River
DUPONT
TVA
Cont. 44136 1-29-58 Humphreys County - Agreement for Overhead Bridge Sta. 4133+70
" 44274 4-23-58 " " Utility Dist - 4" Gas Line Under Sta 4151+12
" 45107 2-24-59 E.I. Dupont De Nemours Co. - Operations & Maintenance of System of Tracks. - Memo 9-22-61 Changes to Trk. #6; Memo. 8-22-62, Const. X-over between Trks. No. 2 & 5
" 45240 4-3-59 City of New Johnsonville - 8" Water Line Under Sta. 4124+00
" 46885 1-5-61 Tenn. Hwy. Dept. - Agree. as to hwy. X-ing over spur trk.
" 46445 2-8-66 Foote Mineral Co. - Construction of 3" x 6 mi. long industrial track P.S. 400+50
701-B-14
HUMPHREYS CO. TENN. CIV. DIST. NO. 2
VICINITY PLAN
JOHNSONVILLE STEAM PLANT
SCALE 1 IN. 400 FT.
TRACED FROM TVA DRAWING 10N200
RIGHT-OF-WAY AND TRACK MAP
NASHVILLE, CHATTANOOGA AND ST. LOUIS RY.
NASHVILLE DIVISION
STATION 4079+57.46 TO STATION 4185+16
SCALE 1 IN. 200 FT.
OFFICE OF CHIEF ENGINEER
NASHVILLE TENN
M.P. 77.2 TO 79.2
043-018
V.6
38