NO.	GRANTOR	GRANTEE	INST.	DATE	RECORD	CUST. NO.	REMARKS
1	A.W. Lucas et ux.	L.&N. R.R. CO.	Deed	Jan. 13, 1961	D.B. 81 P.351-58	16563	
2	T.V.A.	"	"	March 21, 1961	" 82 " 36-41	16612	Easement
3	FOOTE MINERAL	"	"	JAN. 16, 69	" 80 " 324-5	15208	REV. R/W

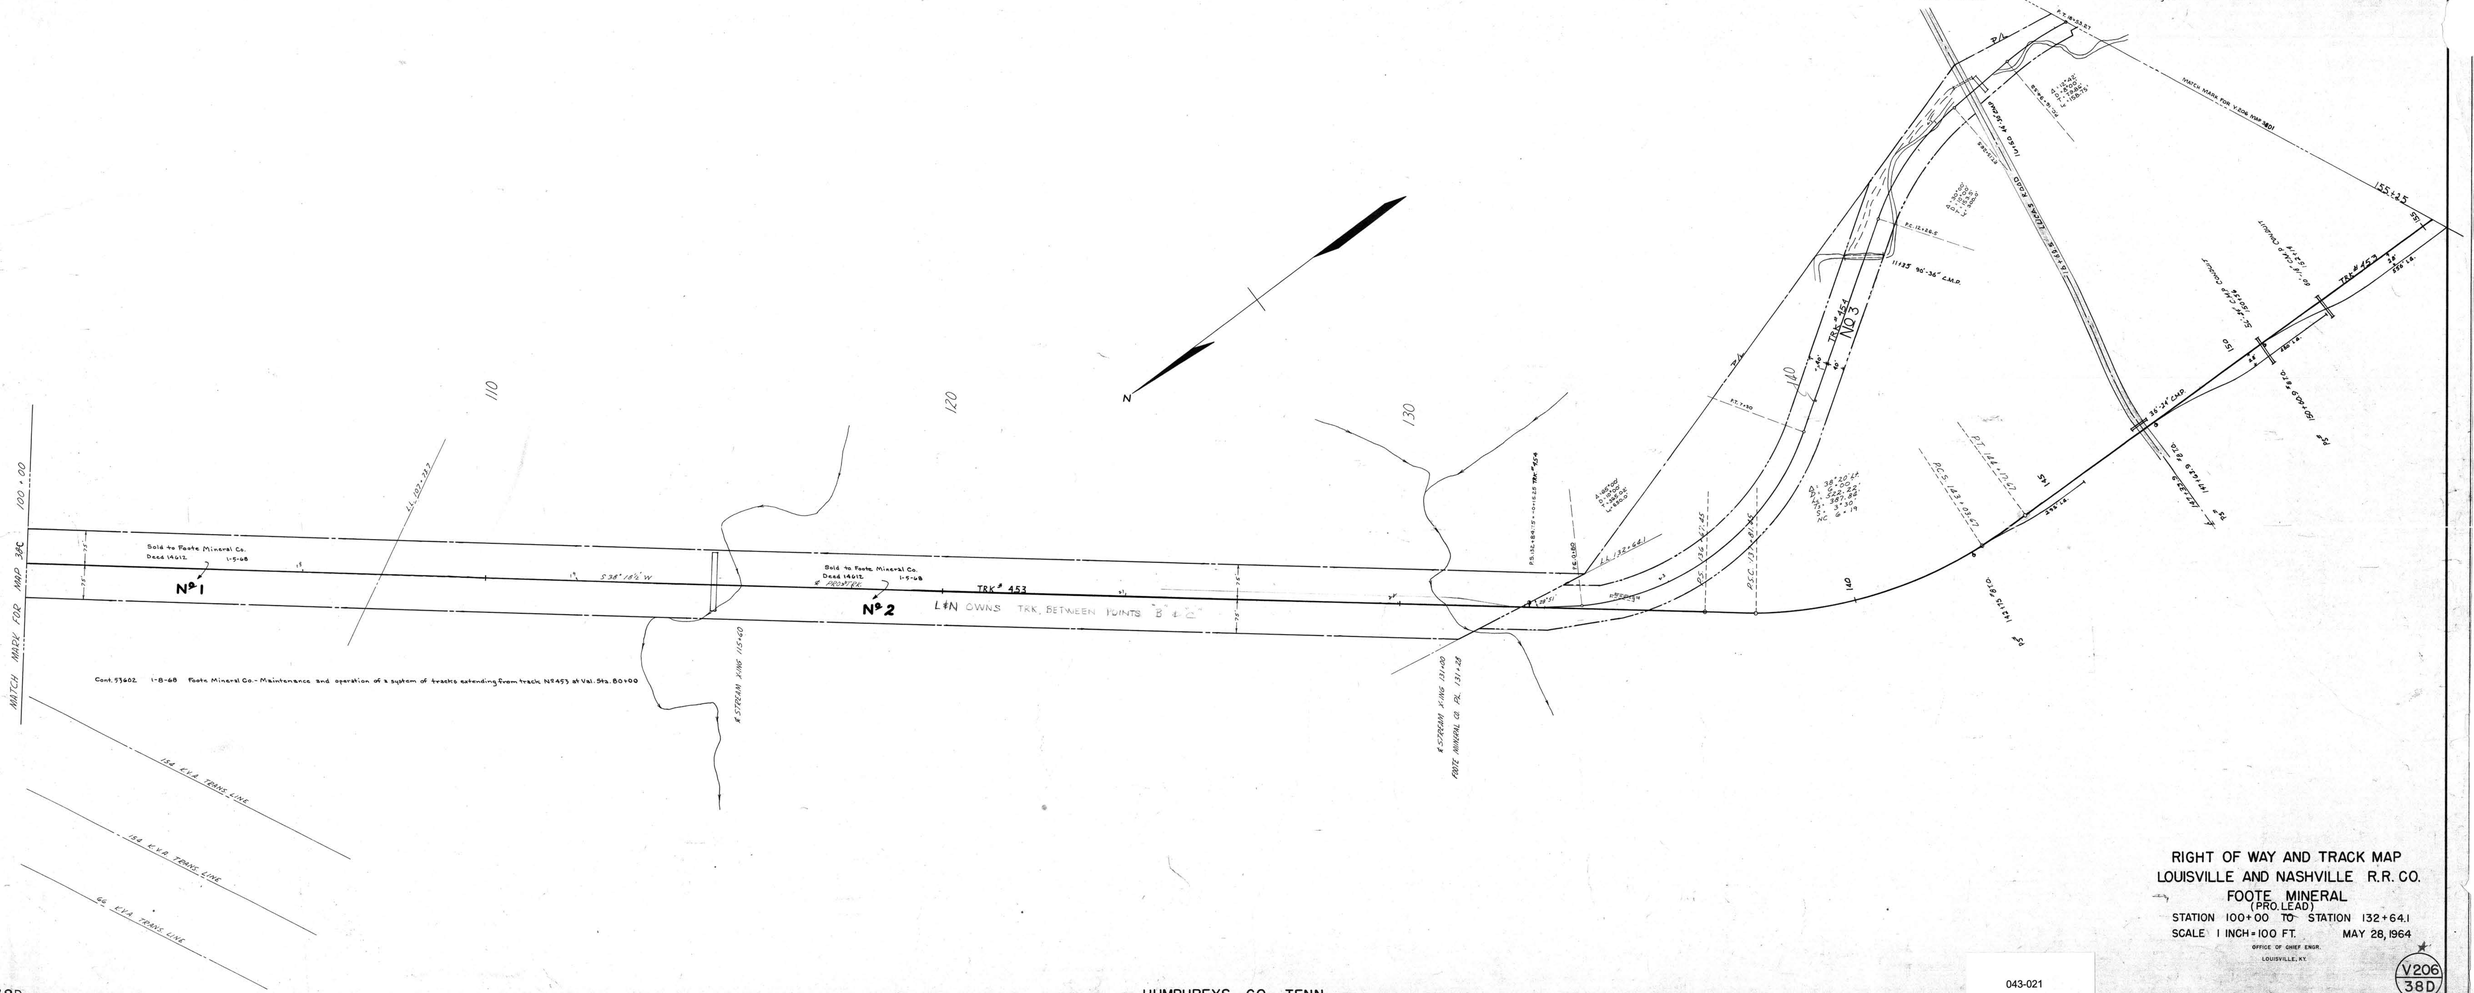

RIGHT OF WAY AND TRACK MAP
LOUISVILLE AND NASHVILLE R.R. CO.
FOOTE MINERAL
(PRO. LEAD)
STATION 100+00 TO STATION 132+64.1
SCALE 1 INCH = 100 FT. MAY 28, 1964
OFFICE OF CHIEF ENGR.
LOUISVILLE, KY.

V206
38D

V 206 - 38D.

HUMPHREYS CO., TENN.

043-021