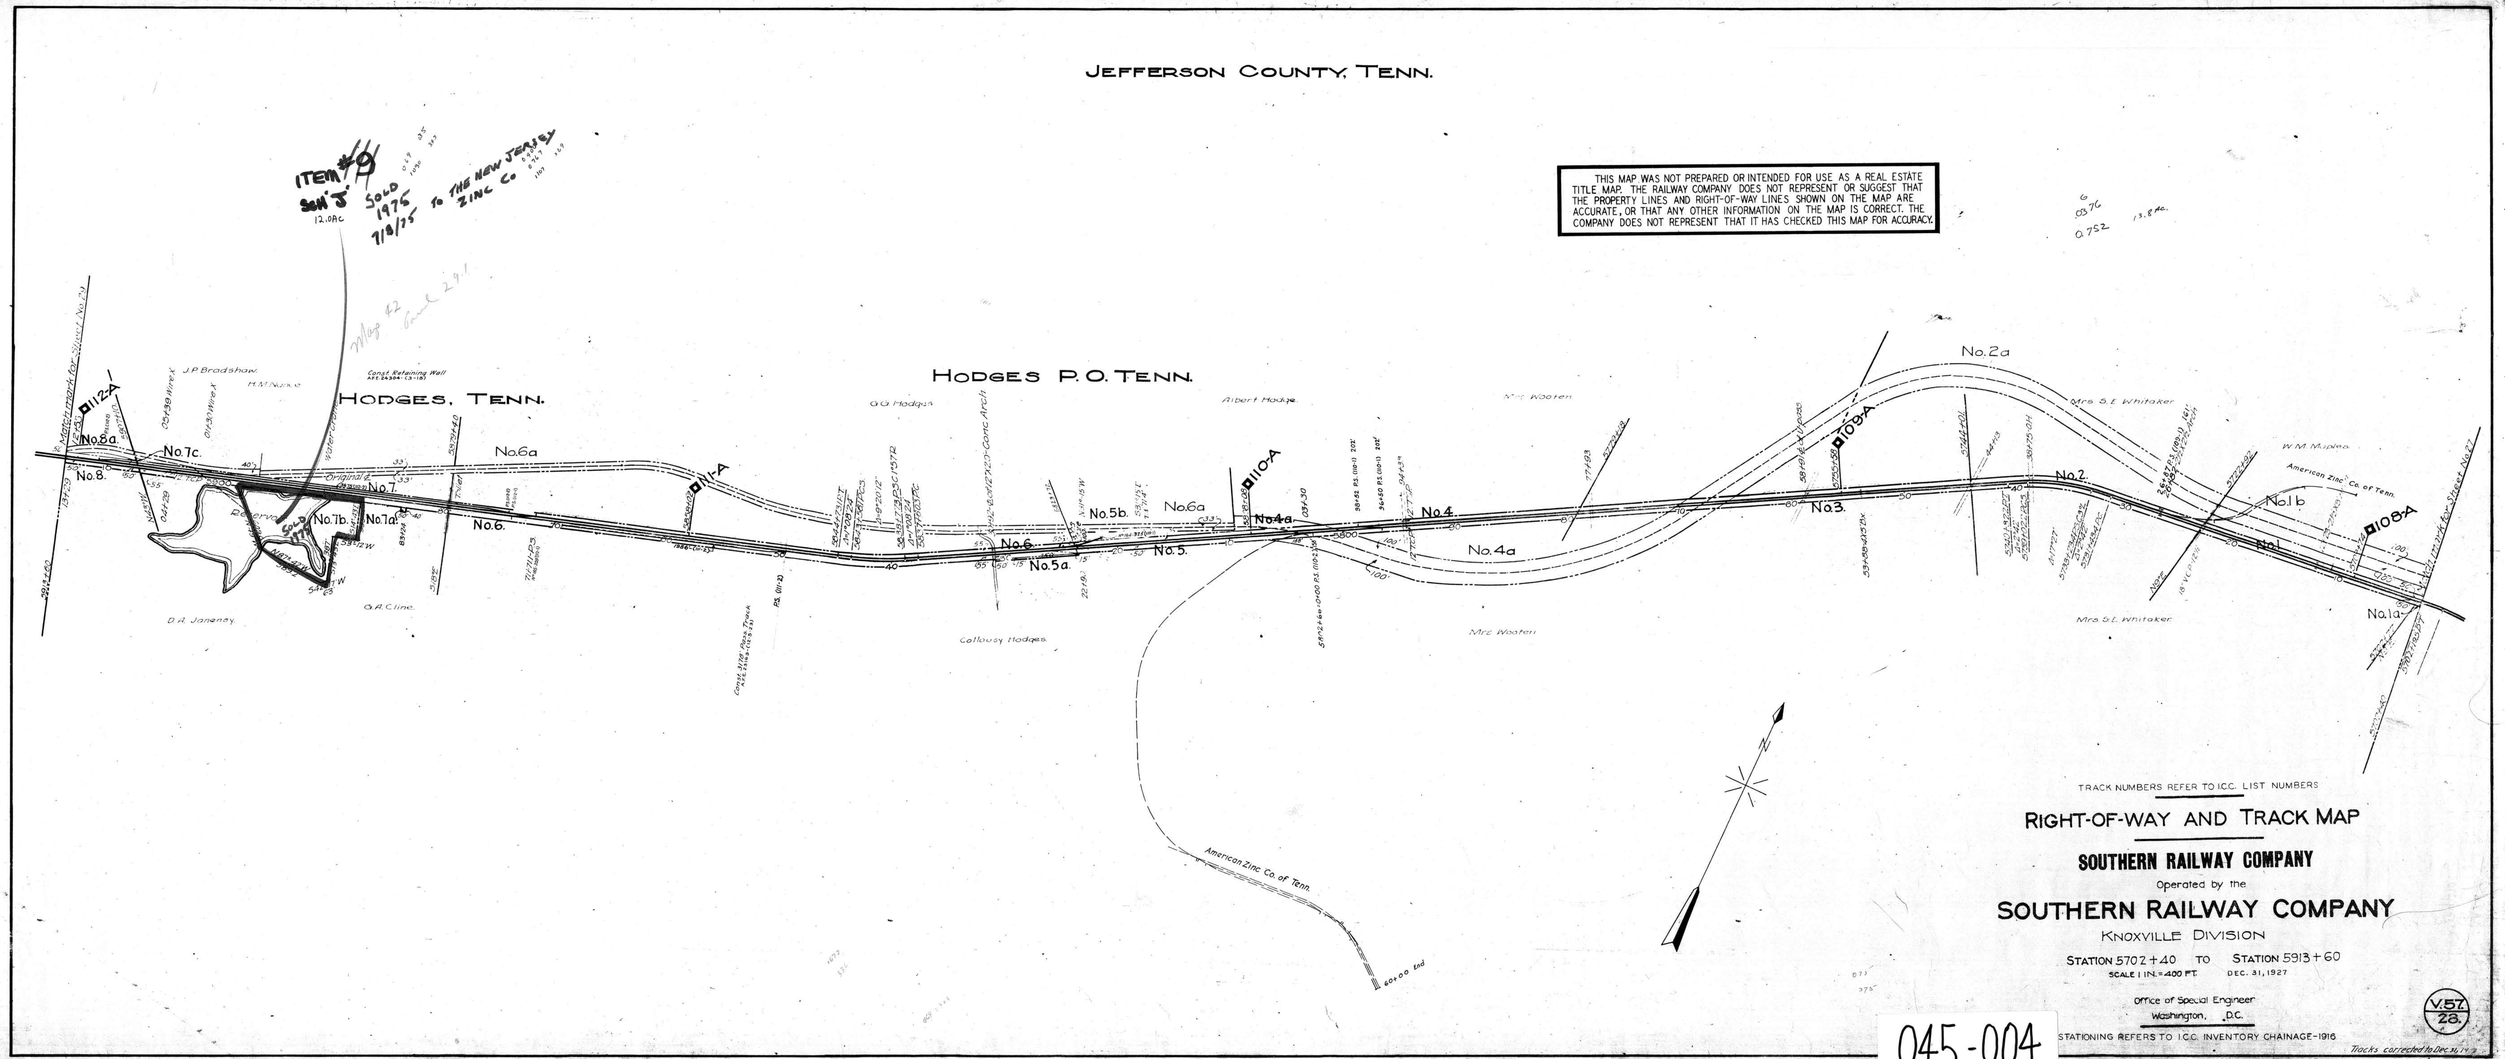
JEFFERSON COUNTY, TENN.
THIS MAP WAS NOT PREPARED OR INTENDED FOR USE AS A REAL ESTATE TITLE MAP. THE RAILWAY COMPANY DOES NOT REPRESENT OR SUGGEST THAT THE PROPERTY LINES AND RIGHT-OF-WAY LINES SHOWN ON THE MAP ARE ACCURATE, OR THAT ANY OTHER INFORMATION ON THE MAP IS CORRECT. THE COMPANY DOES NOT REPRESENT THAT IT HAS CHECKED THIS MAP FOR ACCURACY.
ITEM #9
SCH 'J'
12.0Ac
SOLD 1975
7/8/75 TO THE NEW JERSEY ZINC Co
HODGES, TENN.
HODGES P.O. TENN.
No.8a.
No.8.
No.7c.
No.7.
No.7b.
No.7a.
No.6.
No.6a
No.5b.
No.5.
No.5a.
No.4a.
No.4.
No.3.
No.2.
No.2a
No.1b
No.1.
No.1a.
112-A
111-A
110-A
109-A
108-A
J.P. Bradshaw
H.M. Nance
Const. Retaining Wall
G.G. Hodges
Albert Hodge
Mrs. Wooten
Mrs. S.E. Whitaker
W.M. Maples
American Zinc Co. of Tenn.
D.A. Janeway
G.A. Cline
Callousy Hodges
60+00 End
TRACK NUMBERS REFER TO I.C.C. LIST NUMBERS
RIGHT-OF-WAY AND TRACK MAP
SOUTHERN RAILWAY COMPANY
Operated by the
SOUTHERN RAILWAY COMPANY
KNOXVILLE DIVISION
STATION 5702+40 TO STATION 5913+60
SCALE 1 IN. = 400 FT.
DEC. 31, 1927
Office of Special Engineer
Washington, D.C.
STATIONING REFERS TO I.C.C. INVENTORY CHAINAGE-1916
V.57
28.
Tracks corrected to Dec. 31, 1927
045-004