AFE	Doc. Comp.	Description of Change
17623	3-1-31	Rem. of N.C.T.O. at M.P. 109 (2015)
33611	11-22-38	Rel. of Depot
33651	1-12-39	Rel. of Pump
35701	5-11-45	Rel. Money guard rail plates and fastenings on 7°30' Curve near M-259
52786	7-14-61	Highway Easement over parts of parcels #, 1011
60066	8-31-62	Tract No. 108 Retired

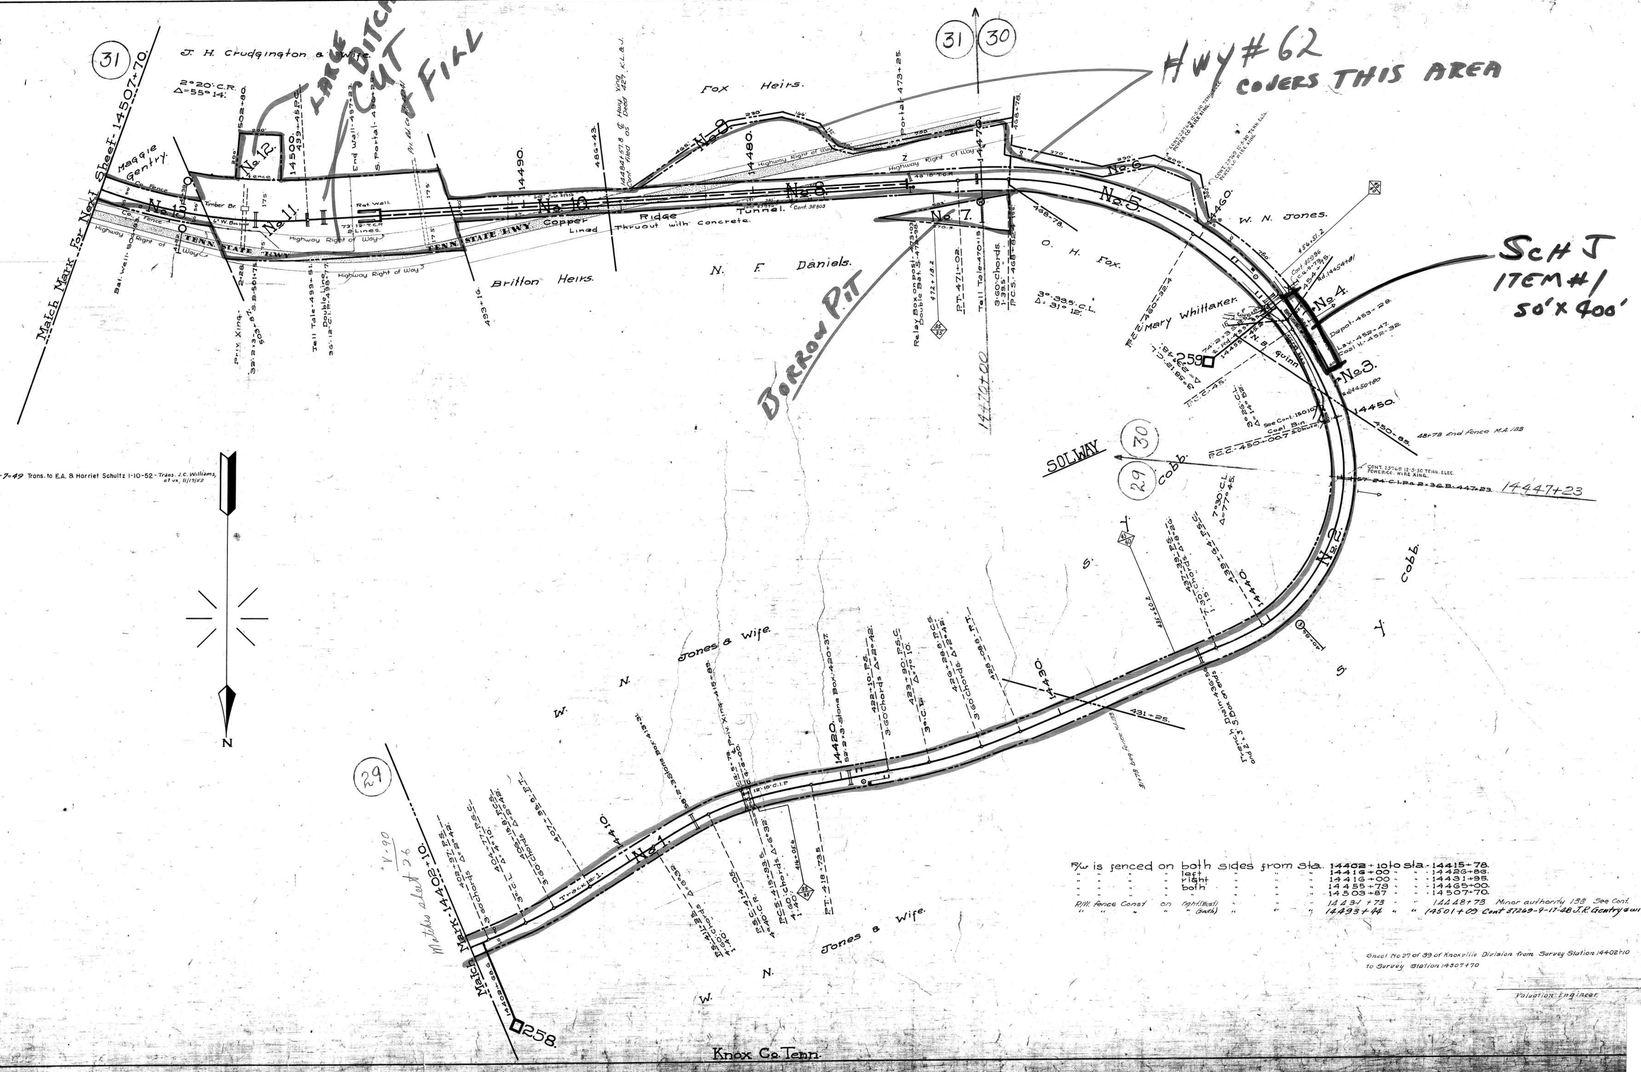

Cont. 36483 2-2-32 O.H. Cobb. Fence on R. Sta. 14401+72.6 to 14481+72.6 Form 635
Cont. 36183 3-8-41 W. Jones. 1¼" pipe line under at 413+79
~~35815 5-14-40 J.W. Rhoades. Wagon road path & cross the Sta. bridges 501+70.0~~ Canc. 9-9-45
" 36803 9-8-46 J.W. Rhodes Lease part of R/W at Sta. 14477+00 to 78+50 - Trans. to J.C. & Ola Williams 3-7-49 Trans. to E.A. & Harriet Schultz 1-10-52 - Trans. J.C. Williams, et ux, 11/10/62
LE 43541 Cont. 48096 5-23-56 West Inv. Utility Dist. E. pipe line Xing Sta. 455+69.2
" 43996 11-19-57 Solway Auto Party - Lease over Solway Tunnel

P/W is fenced on both sides from Sta.	14402+10	to Sta.	14415+78		
" " " "	last	" "	14415+00	"	14426+88
" " " "	1st	" "	14416+00	"	14431+98
" " " "	both	" "	14455+78	"	14495+00
" " " "		" "	14503+87	"	14507+70
R/W Fence Const. on (Nominal)		" "	14428+75	Minor authority 153 See Cont. 8-2-92	
" " " " (Earth)		" "	14493+44	" 14501+00 Cont. 51269-9-17-48 J.R. Gentry & wife	

Sheet No. 27 of 99 of Knoxville Division from Survey Station 14402+10 to Survey Station 14507+70

Valuation Engineer

RIGHT OF WAY AND TRACK MAP
LOUISVILLE AND NASHVILLE R. R. CO.
KNOXVILLE DIVISION

STATION 14402+10 TO STATION 14507+70

SCALE- 1 INCH = 200 FT. JUNE 30 1917

OFFICE OF CHIEF ENGINEER, LOUISVILLE, KY.

V-90 27

047-002

90-27

16-1