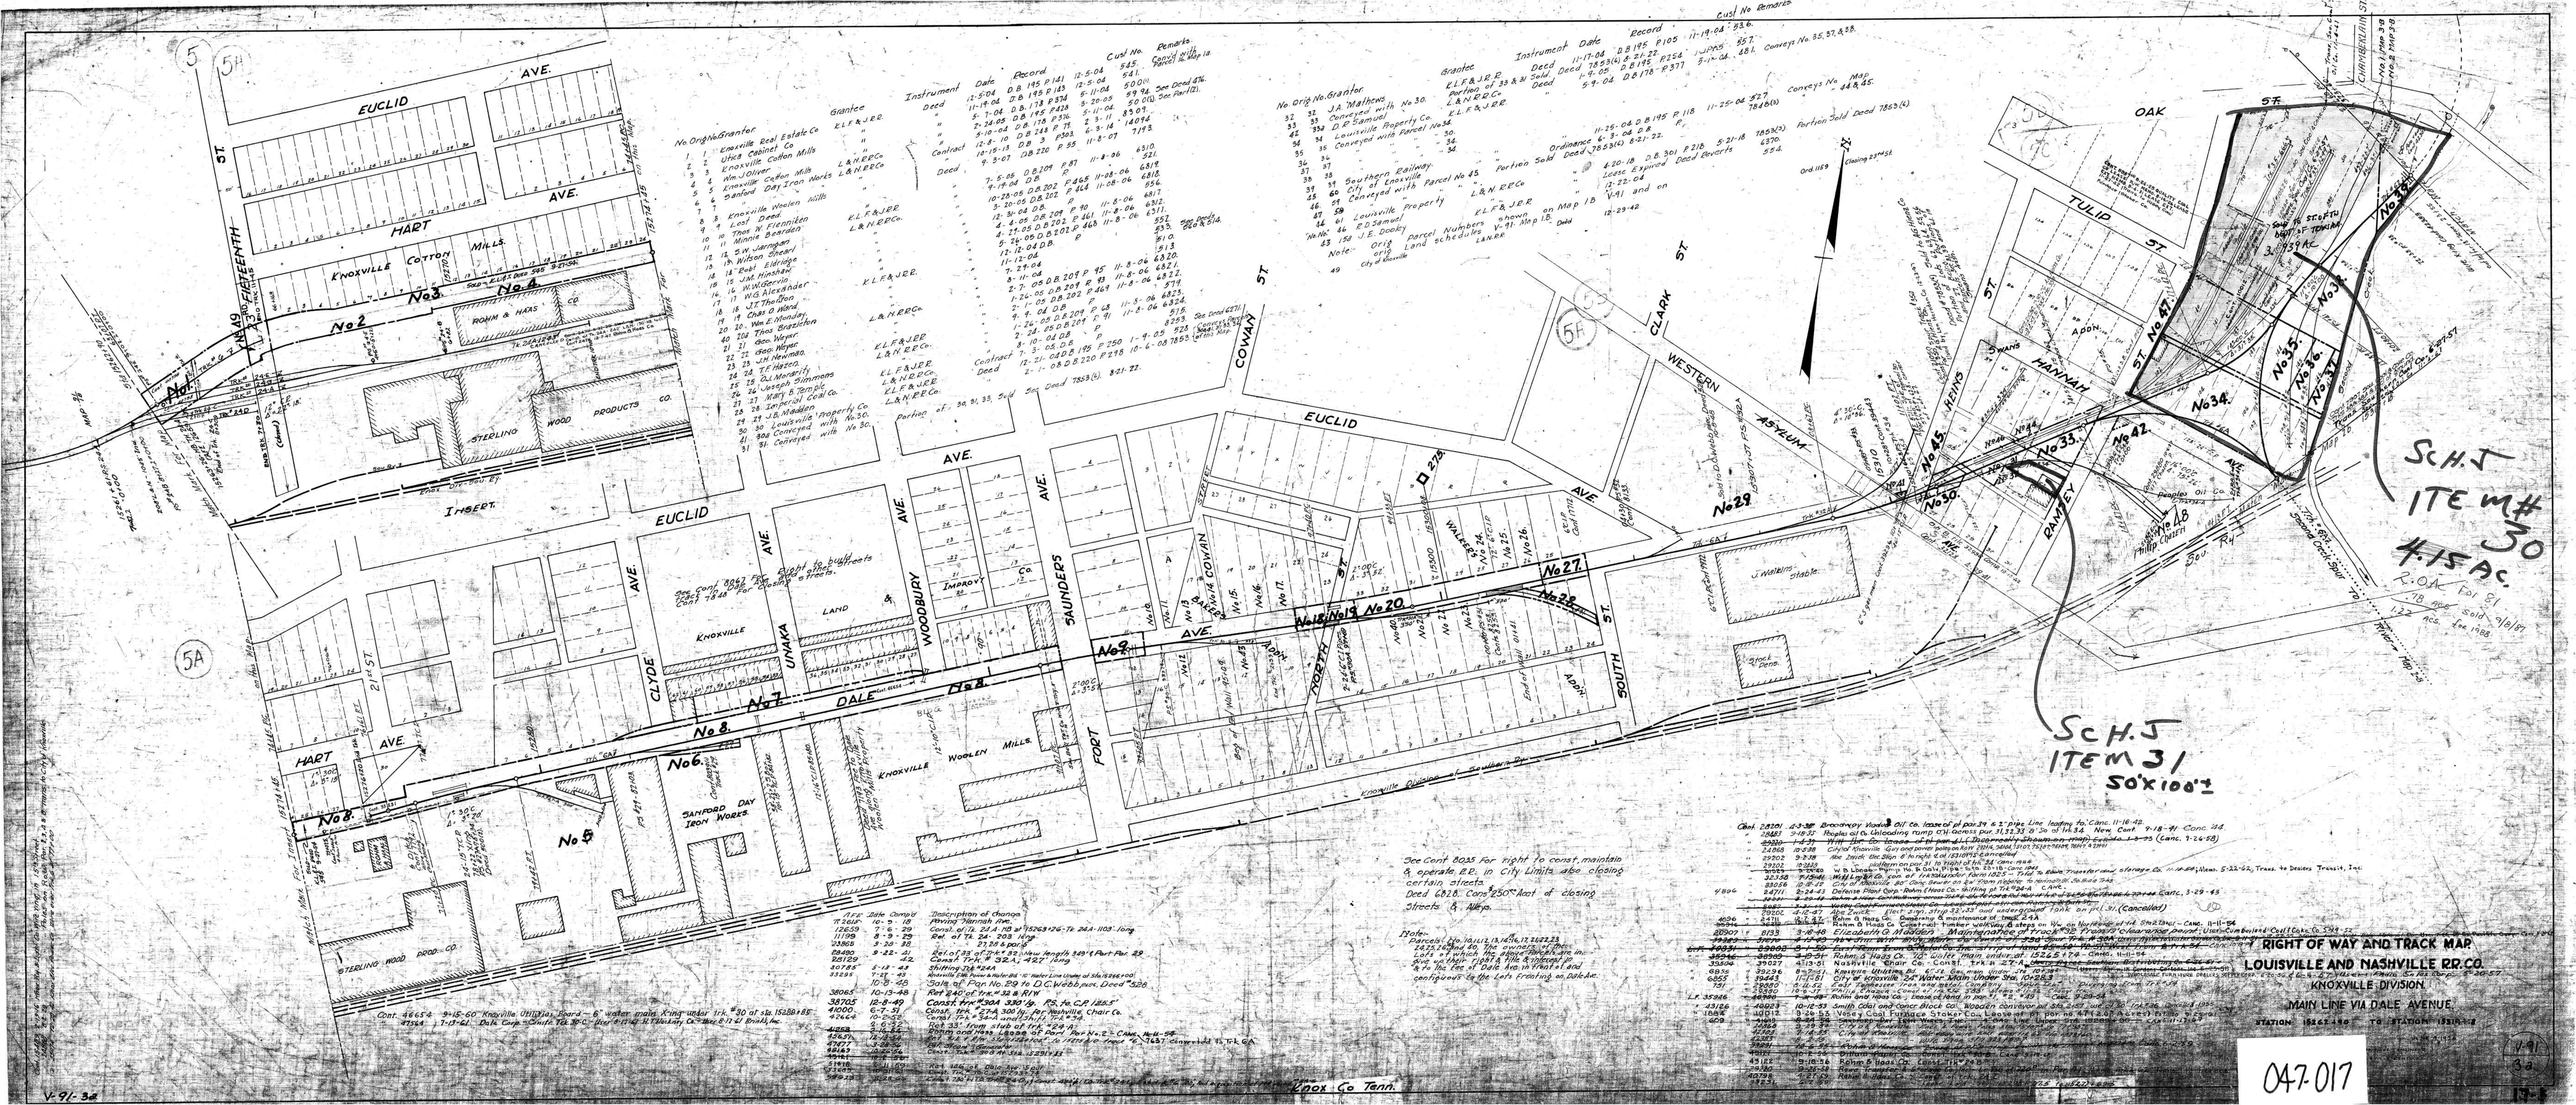

RIGHT OF WAY AND TRACK MAP
LOUISVILLE AND NASHVILLE RR. CO.
KNOXVILLE DIVISION
MAIN LINE VIA DALE AVENUE
STATION 15262.490 TO STATION 15318.4
SCH. J ITEM # 30 4.15 AC.
SCH. J ITEM 31 50'x100'±
EUCLID AVE.
HART AVE.
FIFTEENTH ST.
KNOXVILLE COTTON MILLS
ROHM & HAAS CO.
STERLING WOOD PRODUCTS CO.
INSERT
CLYDE AVE.
UNAKA AVE.
WOODBURY AVE.
SAUNDERS AVE.
COWAN ST.
CLARK ST.
WESTERN ASYLUM
FORT
DALE
NORTH
SOUTH ST.
HANNAH
RAMSEY
TULIP ST.
OAK ST.
KNOXVILLE WOOLEN MILLS
SANFORD DAY IRON WORKS
Knoxville Division of Southern Ry.
Knox Co Tenn.
047-017