KNOX COUNTY, TENN.,

KNOXVILLE, TENN.

THIS MAP WAS NOT PREPARED OR INTENDED FOR USE AS A REAL ESTATE TITLE MAP. THE RAILWAY COMPANY DOES NOT REPRESENT OR SUGGEST THAT THE PROPERTY LINES AND RIGHT-OF-WAY LINES SHOWN ON THE MAP ARE ACCURATE, OR THAT ANY OTHER INFORMATION ON THE MAP IS CORRECT. THE COMPANY DOES NOT REPRESENT THAT IT HAS CHECKED THIS MAP FOR ACCURACY.

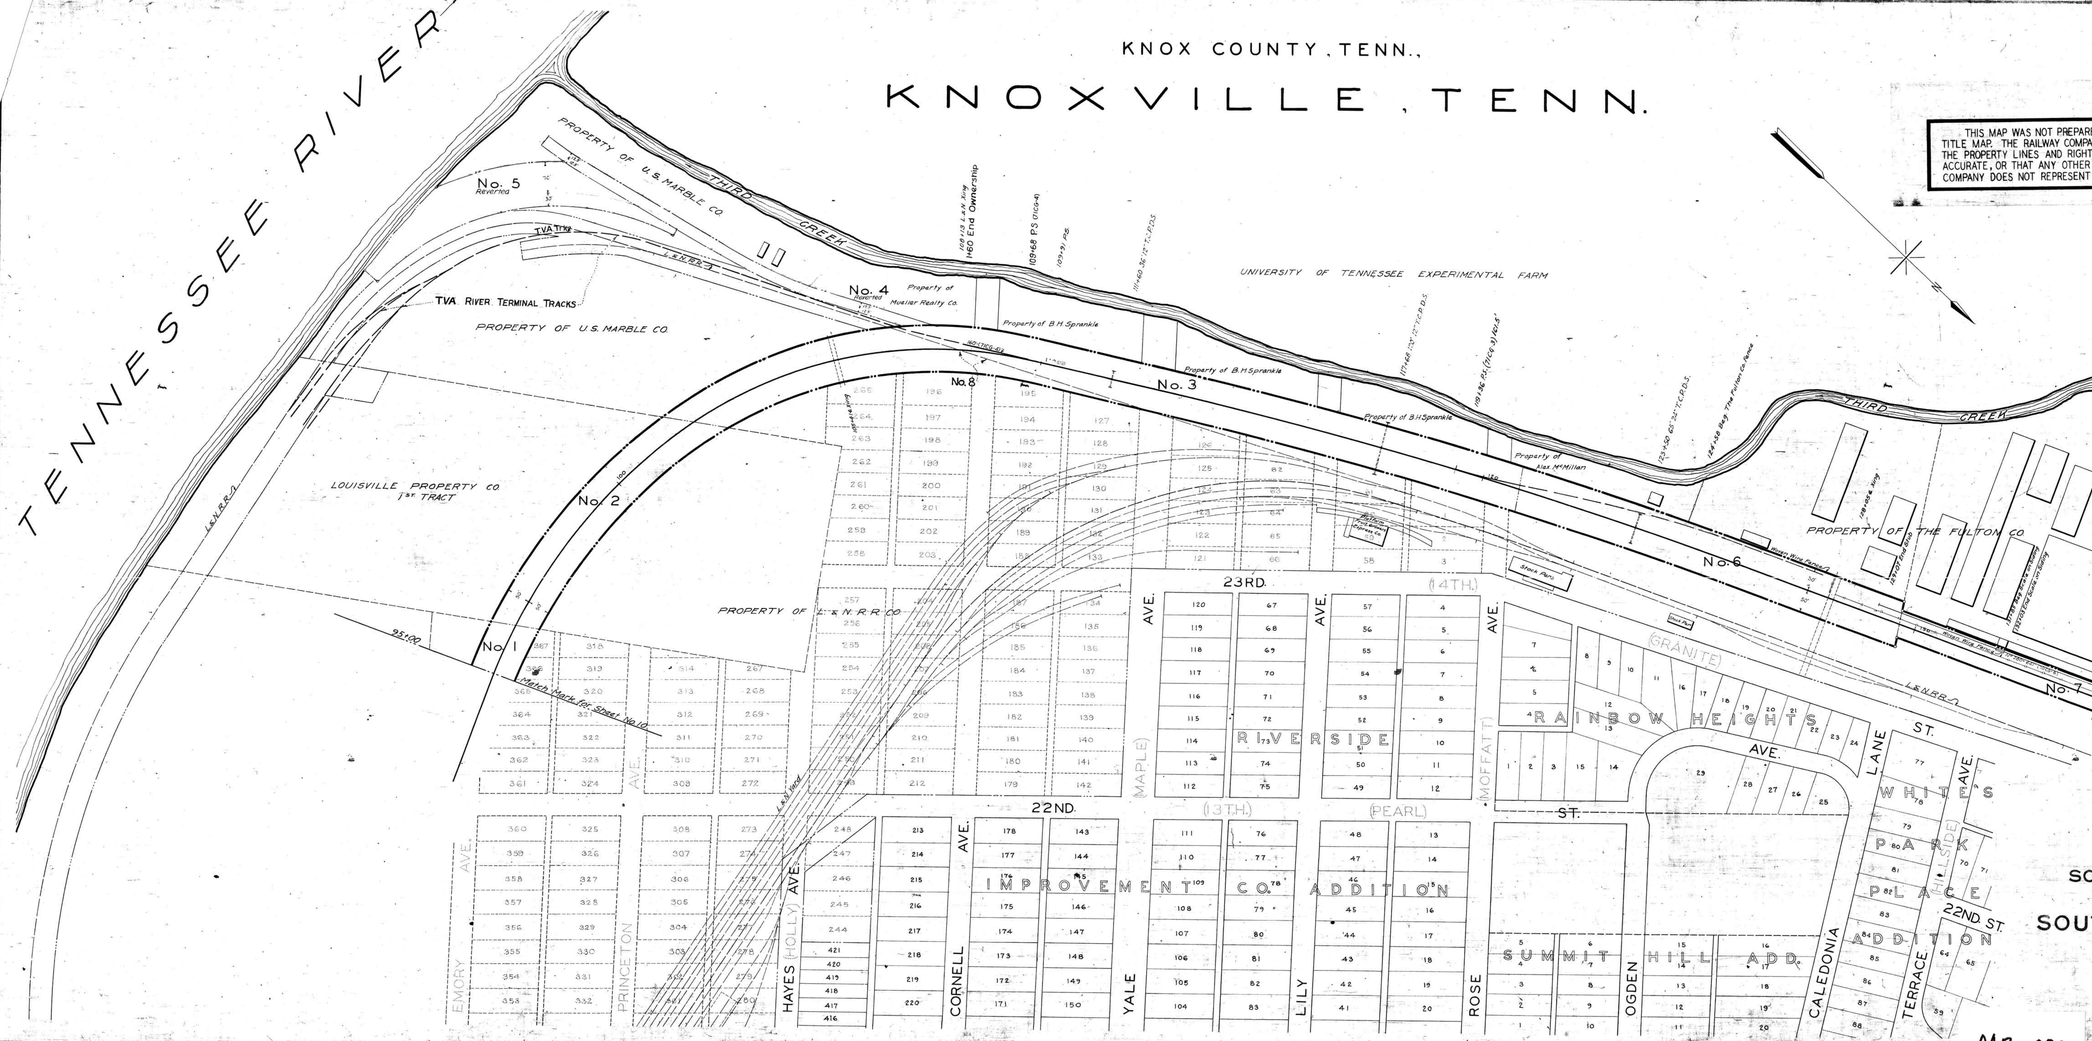

STATION MAP

SOUTHERN RAILWAY COMPANY

Operated by the

SOUTHERN RAILWAY COMPANY

KNOXVILLE DIVISION

STATION 95+00 TO STATION 137+00.

SCALE: 1 IN. = 100 FT. DECEMBER 31, 1927

Office of Special Engineer

Washington, D.C.

STATIONING REFERS TO I.C.C. INVENTORY CHAINING, 1916

CORRECTED BY 1929 SOUTHERN RY SURVEY. Tracks corrected to date

V63 11

047-027