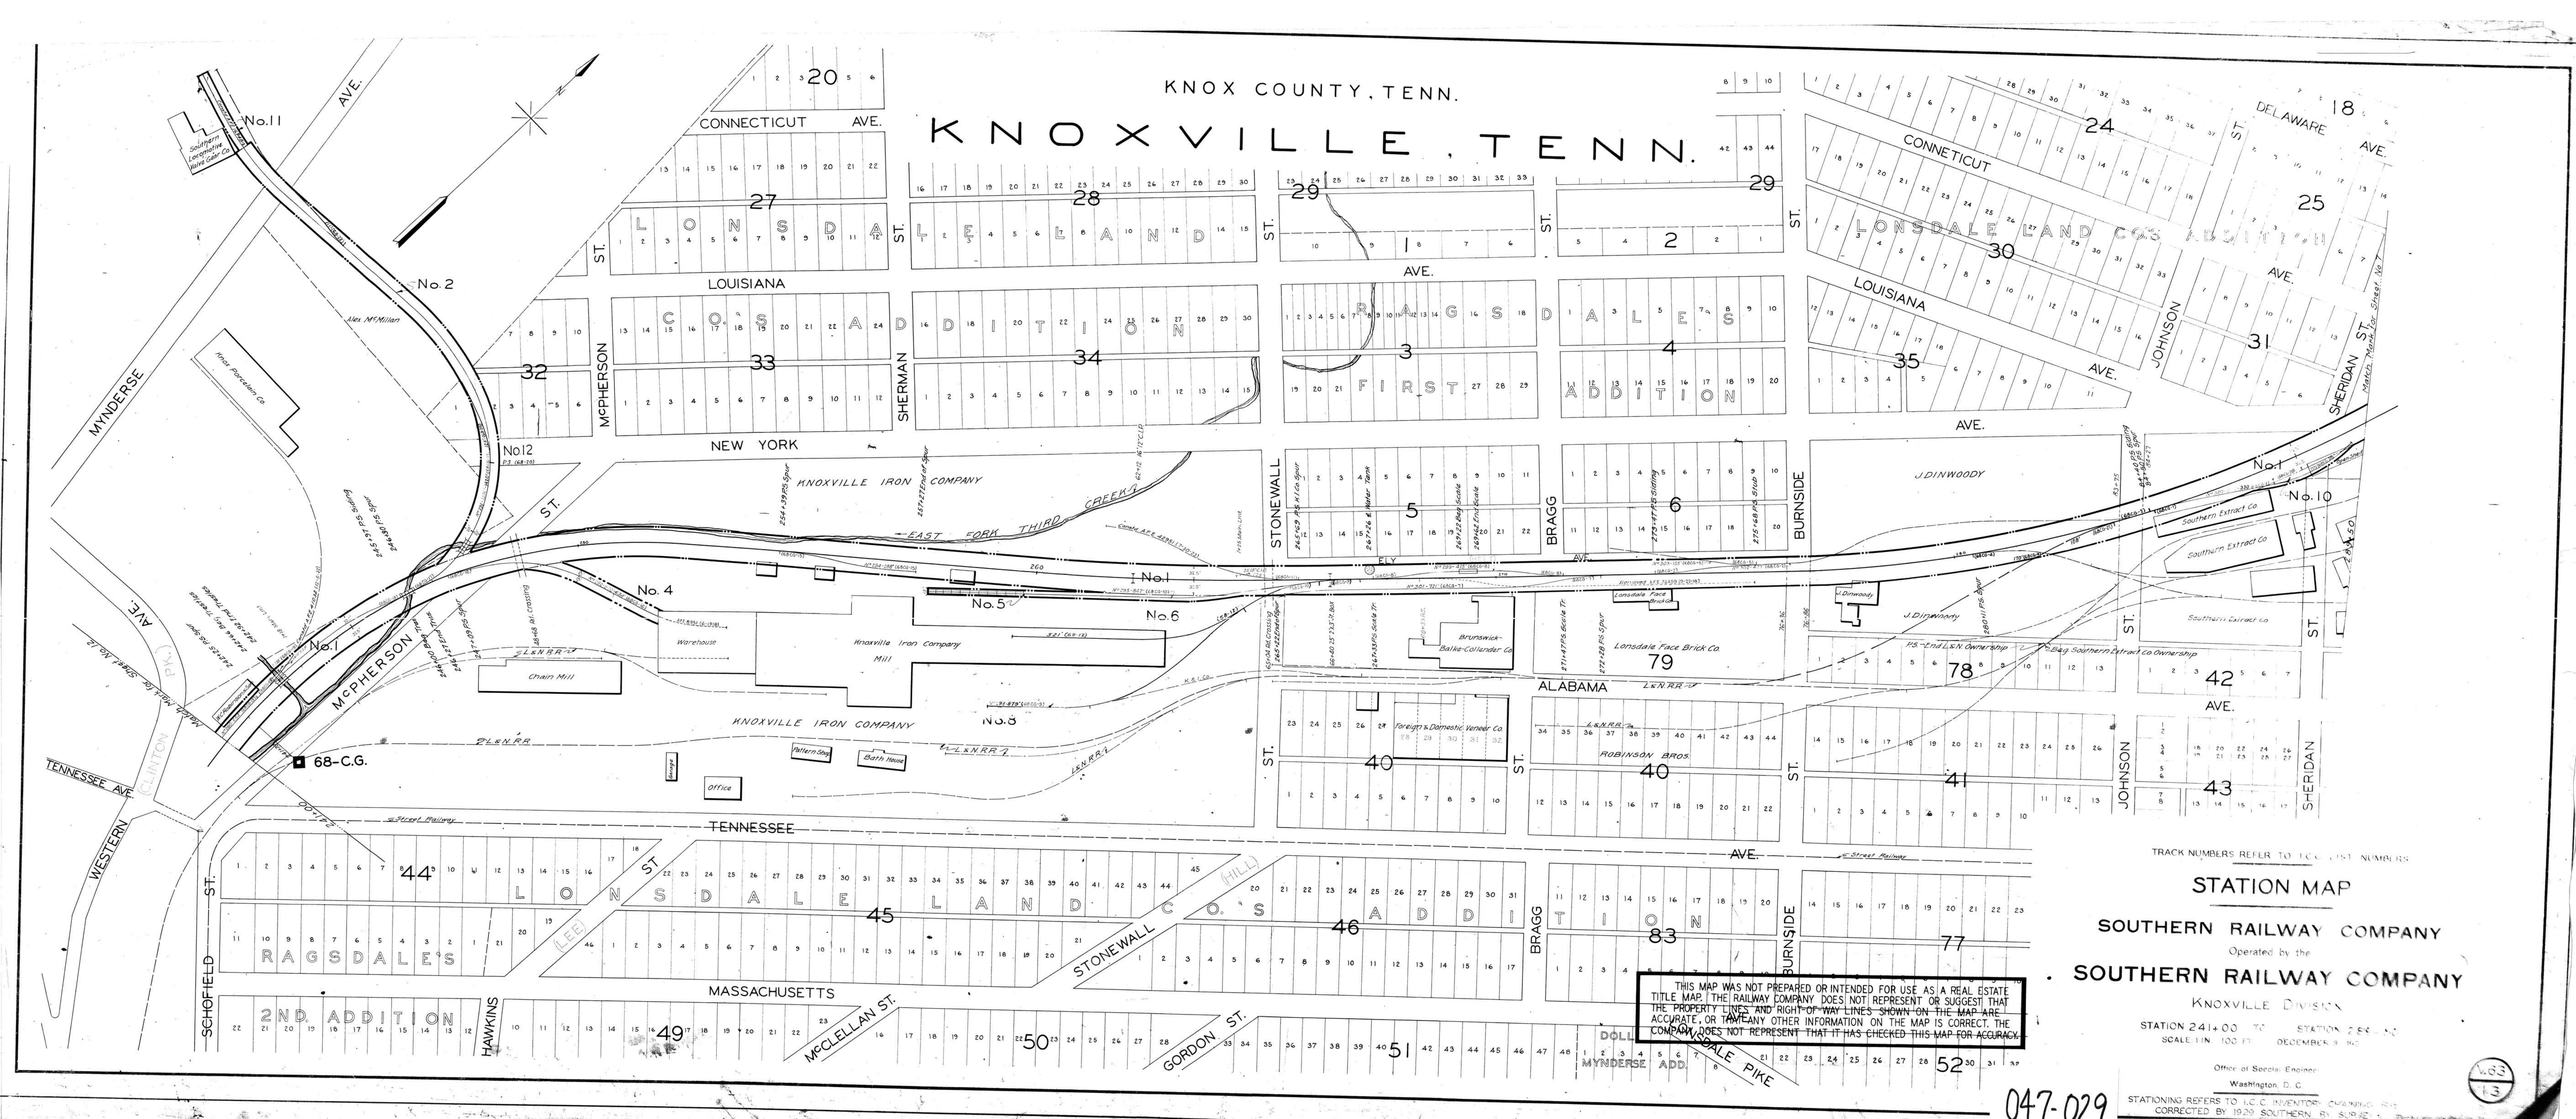
KNOX COUNTY, TENN.
KNOXVILLE, TENN.
CONNECTICUT AVE.
LOUISIANA AVE.
NEW YORK AVE.
ALABAMA AVE.
TENNESSEE AVE.
MASSACHUSETTS AVE.
MYNDERSE AVE.
McPHERSON ST.
SHERMAN ST.
STONEWALL ST.
BRAGG ST.
BURNSIDE ST.
JOHNSON ST.
SHERIDAN ST.
DELAWARE AVE.
WESTERN AVE.
SCHOFIELD ST.
HAWKINS ST.
McCLELLAN ST.
GORDON ST.
DOLLY MYNDERSE ADD.
LONSDALE LAND CO.'S ADDITION
RAGSDALE'S FIRST ADDITION
RAGSDALE'S 2ND. ADDITION
KNOXVILLE IRON COMPANY
EAST FORK THIRD CREEK
Knoxville Iron Company Mill
Chain Mill
Warehouse
Office
Pattern Shop
Bath House
Brunswick-Balke-Collender Co.
Lonsdale Face Brick Co.
Foreign & Domestic Veneer Co.
ROBINSON BROS.
J. DINWOODY
Southern Extract Co.
Southern Railway Co. Ownership
Alex McMillan
Knox Porcelain Co.
Southern Locomotive Valve Gear Co.
68-C.G.
No. 1
No. 2
No. 4
No. 5
No. 6
No. 8
No. 10
No. 11
No. 12
TRACK NUMBERS REFER TO I.C.C. LIST NUMBERS
STATION MAP
SOUTHERN RAILWAY COMPANY
Operated by the
SOUTHERN RAILWAY COMPANY
KNOXVILLE DIVISION
STATION 241+00 TO STATION 2 89 - 50
SCALE 1 IN. 100 FT. DECEMBER 3 1925
Office of Special Engineer
Washington, D. C.
STATIONING REFERS TO I.C.C. INVENTORY CHAINING
CORRECTED BY 1929 SOUTHERN RY. SURVEY
THIS MAP WAS NOT PREPARED OR INTENDED FOR USE AS A REAL ESTATE TITLE MAP. THE RAILWAY COMPANY DOES NOT REPRESENT OR SUGGEST THAT THE PROPERTY LINES AND RIGHT-OF-WAY LINES SHOWN ON THE MAP ARE ACCURATE, OR THAT ANY OTHER INFORMATION ON THE MAP IS CORRECT. THE COMPANY DOES NOT REPRESENT THAT IT HAS CHECKED THIS MAP FOR ACCURACY.
047-029
V.63
1-3