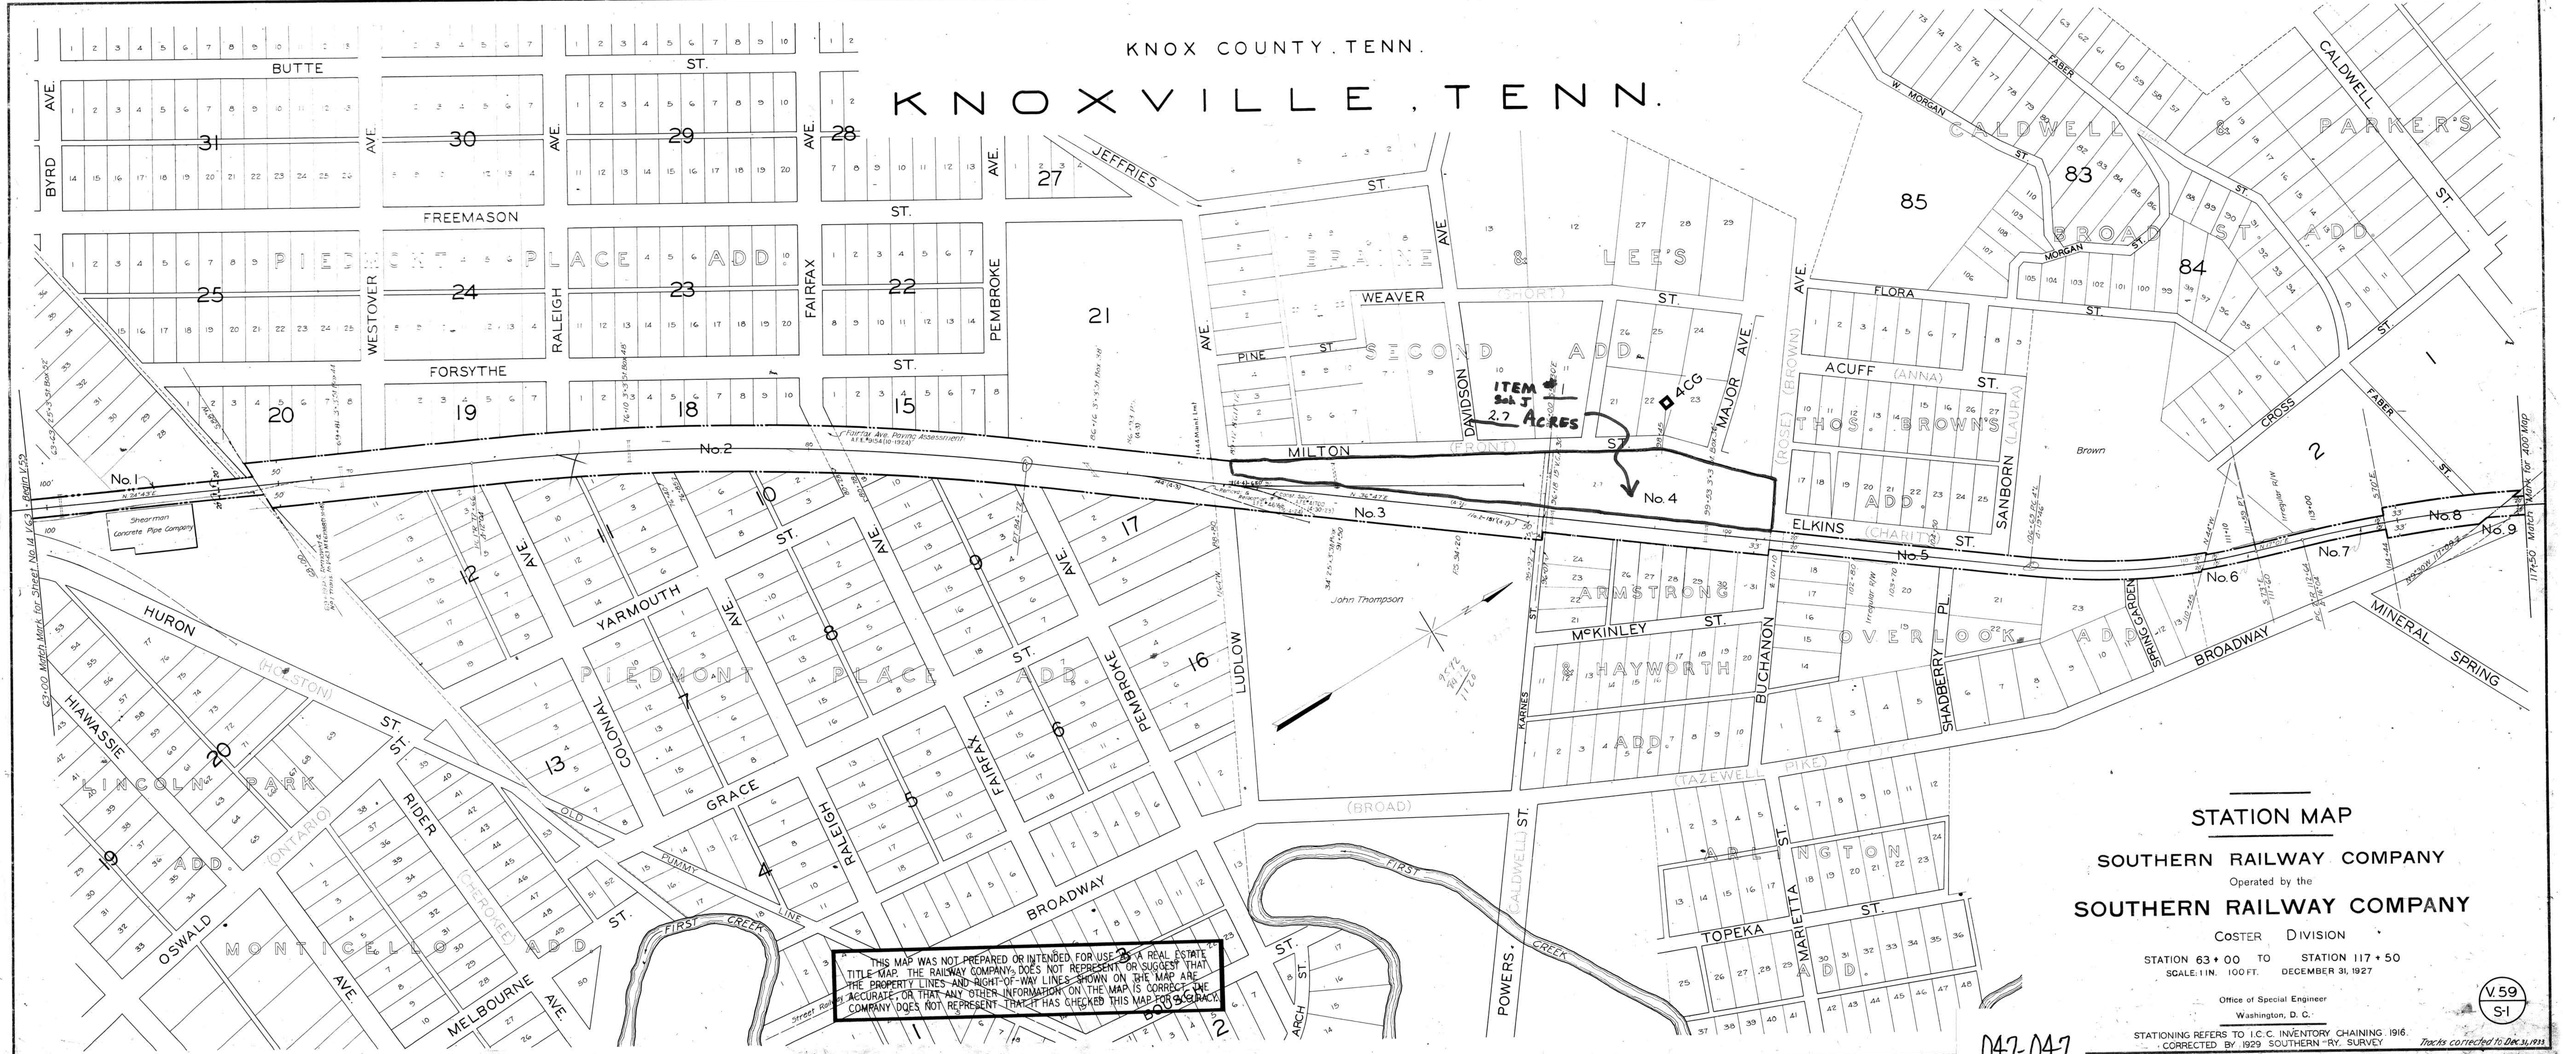
KNOX COUNTY, TENN.
KNOXVILLE, TENN.
BUTTE ST.
FREEMASON ST.
FORSYTHE ST.
BYRD AVE.
WESTOVER AVE.
RALEIGH AVE.
FAIRFAX AVE.
PEMBROKE AVE.
JEFFRIES ST.
WEAVER ST.
PINE ST.
MILTON ST.
DAVIDSON AVE.
MAJOR AVE.
ELKINS ST.
FLORA ST.
ACUFF ST.
SANBORN
CROSS ST.
FABER ST.
W. MORGAN ST.
MORGAN ST.
CALDWELL ST.
CALDWELL & PARKER'S BROAD ST. ADD.
THOS. BROWN'S ADD.
ARMSTRONG & HAYWORTH ADD.
OVERLOOK ADD.
ARLINGTON ADD.
PIEDMONT PLACE ADD.
LINCOLN PARK ADD.
MONTICELLO ADD.
HURON
HIAWASSIE
OSWALD
RIDER
MELBOURNE AVE.
YARMOUTH
COLONIAL
GRACE
RALEIGH
FAIRFAX
PEMBROKE
LUDLOW
BROADWAY
McKINLEY ST.
BUCHANON
SHADBERRY PL.
SPRING GARDEN
MINERAL SPRING
TOPEKA
MARIETTA ST.
POWERS
FIRST CREEK
John Thompson
Brown
Shearman Concrete Pipe Company
ITEM #1 Sch J 2.7 ACRES
4CG
No. 1
No. 2
No. 3
No. 4
No. 5
No. 6
No. 7
No. 8
No. 9
THIS MAP WAS NOT PREPARED OR INTENDED FOR USE AS A REAL ESTATE TITLE MAP. THE RAILWAY COMPANY DOES NOT REPRESENT OR SUGGEST THAT THE PROPERTY LINES AND RIGHT-OF-WAY LINES SHOWN ON THE MAP ARE ACCURATE, OR THAT ANY OTHER INFORMATION ON THE MAP IS CORRECT. THE COMPANY DOES NOT REPRESENT THAT IT HAS CHECKED THIS MAP FOR ACCURACY.
STATION MAP
SOUTHERN RAILWAY COMPANY
Operated by the
SOUTHERN RAILWAY COMPANY
COSTER DIVISION
STATION 63+00 TO STATION 117+50
SCALE: 1 IN. 100 FT. DECEMBER 31, 1927
Office of Special Engineer
Washington, D. C.
STATIONING REFERS TO I.C.C. INVENTORY CHAINING 1916.
CORRECTED BY 1929 SOUTHERN RY. SURVEY
V.59
S-1
Tracks corrected to Dec. 31, 1933
047-047