CORRYTON, TENN.

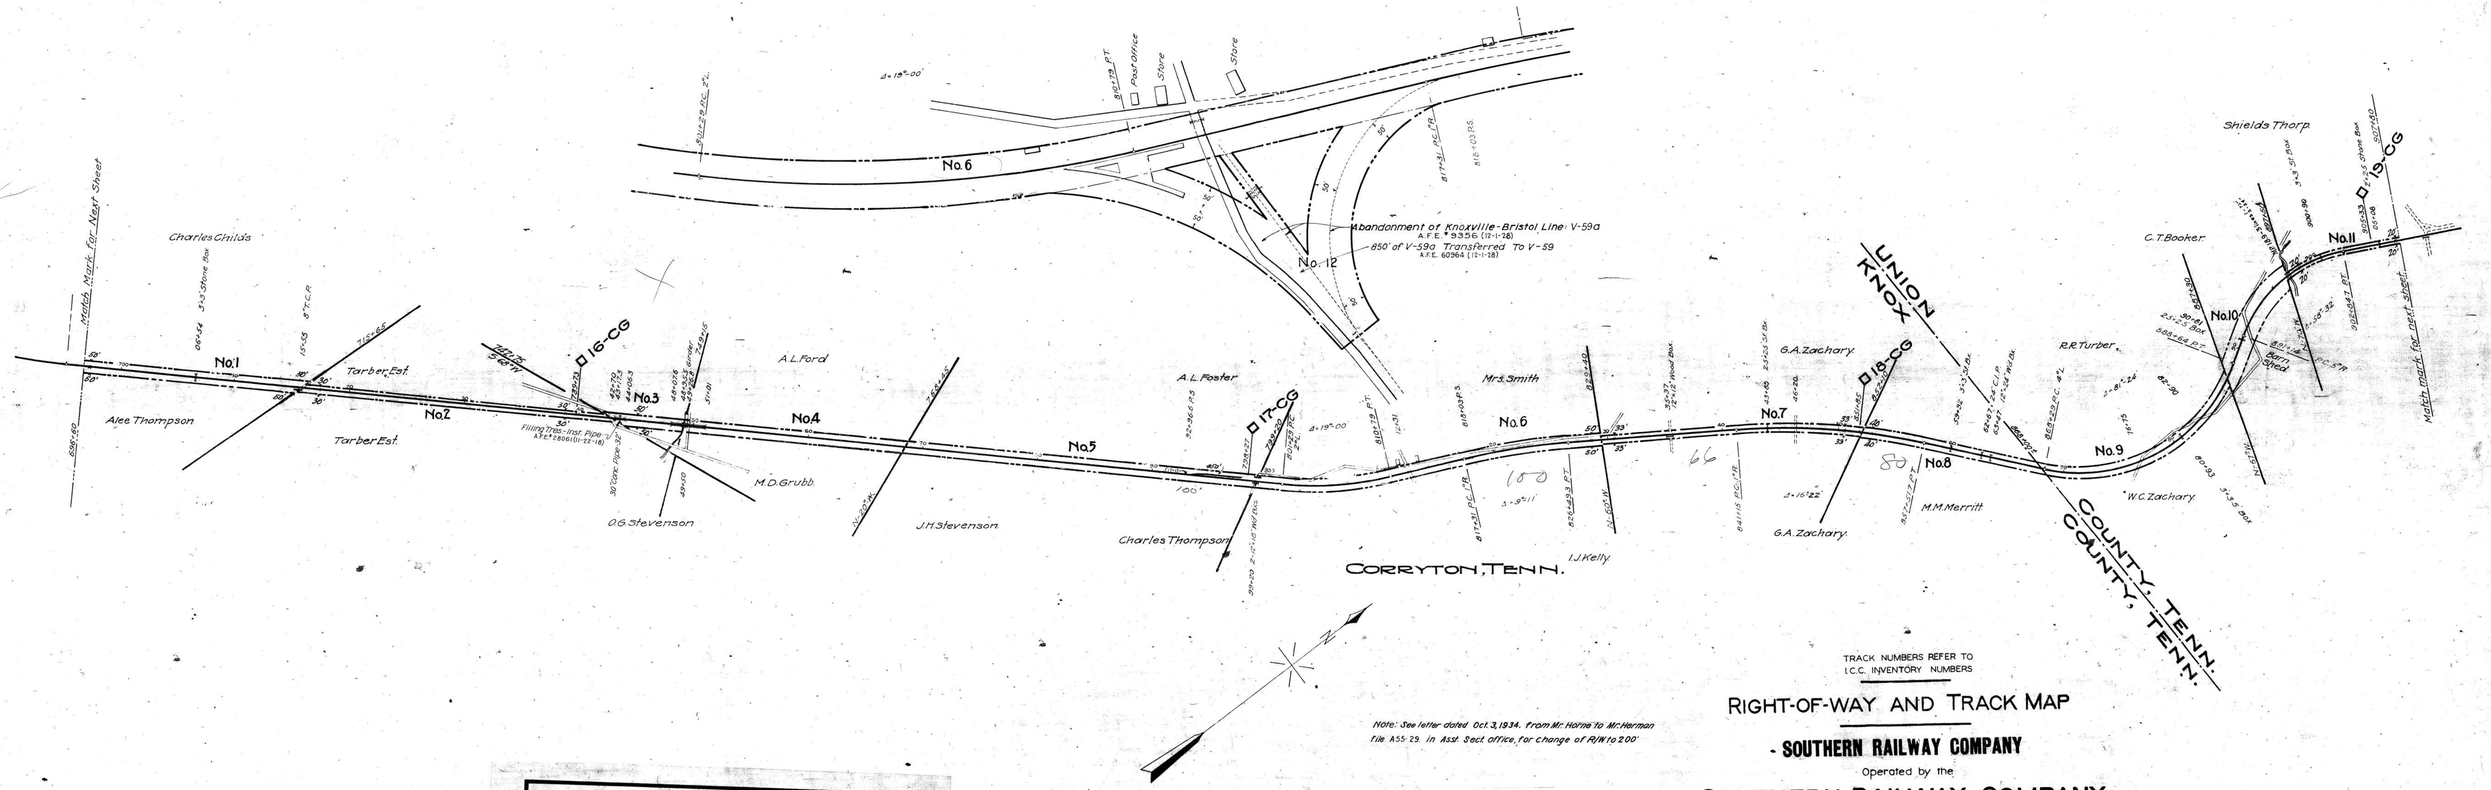

Note: See letter dated Oct. 3, 1934, from Mr. Horne to Mr. Herman file A55-29 in Asst. Sect. office, for change of R/W to 200'

THIS MAP WAS NOT PREPARED OR INTENDED FOR USE AS A REAL ESTATE TITLE MAP. THE RAILWAY COMPANY DOES NOT REPRESENT OR SUGGEST THAT THE PROPERTY LINES AND RIGHT-OF-WAY LINES SHOWN ON THE MAP ARE ACCURATE, OR THAT ANY OTHER INFORMATION ON THE MAP IS CORRECT. THE COMPANY DOES NOT REPRESENT THAT IT HAS CHECKED THIS MAP FOR ACCURACY.

TRACK NUMBERS REFER TO I.C.C. INVENTORY NUMBERS

RIGHT-OF-WAY AND TRACK MAP

- SOUTHERN RAILWAY COMPANY

Operated by the

SOUTHERN RAILWAY COMPANY

COSTER DIVISION

STATION 696+60 TO STATION 907+80

SCALE 1 IN. = 400 FT. DECEMBER 31, 1927

Office of Chief Engineer
Washington, D.C.

STATIONING REFERS TO I.C.C. INVENTORY CHAINING, 1916

047 050

V-59
4

R.M. Tracks corrected to Dec. 31, 1939