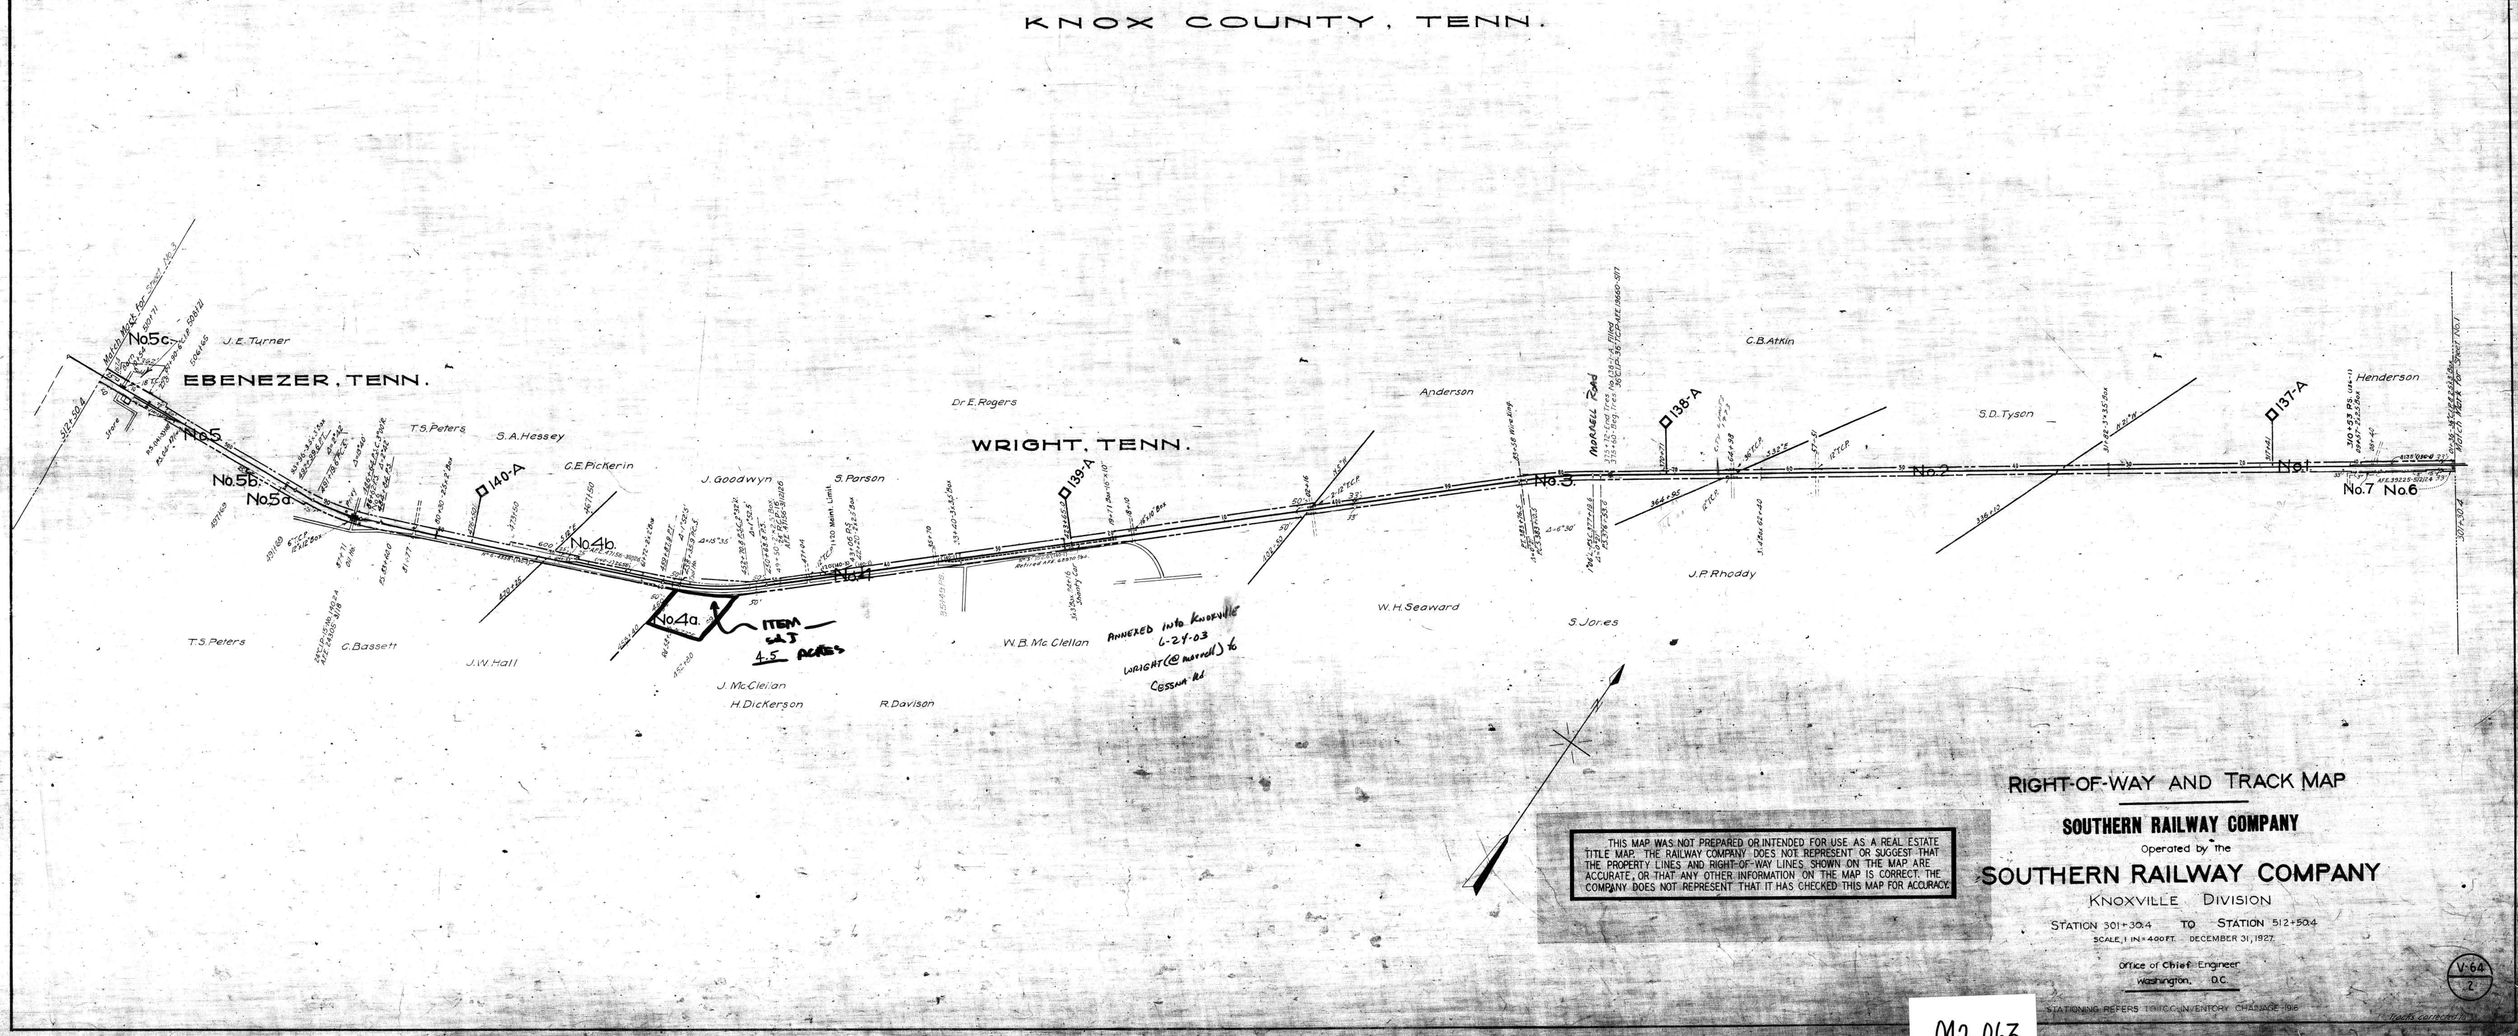
KNOX COUNTY, TENN.
EBENEZER, TENN.
WRIGHT, TENN.
J.E. Turner
T.S. Peters
S.A. Hessey
C.E. Pickerin
J. Goodwyn
S. Parson
Dr. E. Rogers
Anderson
C.B. Atkin
S.D. Tyson
Henderson
J.P. Rhoddy
W.H. Seaward
S. Jones
W.B. McClellan
J. McClellan
H. Dickerson
R. Davison
J.W. Hall
C. Bassett
No.5c
No.5
No.5b
No.5a
No.4b
No.4a
No.4
No.3
No.2
No.1
No.7
No.6
140-A
139-A
138-A
137-A
ITEM
4.5 ACRES
ANNEXED into Knoxville
6-24-03
WRIGHT (@ Morrell) to
Cessna Rd
MORRELL ROAD
Match Mark for Sheet No.3
Match Mark for Sheet No.1
THIS MAP WAS NOT PREPARED OR INTENDED FOR USE AS A REAL ESTATE TITLE MAP. THE RAILWAY COMPANY DOES NOT REPRESENT OR SUGGEST THAT THE PROPERTY LINES AND RIGHT-OF-WAY LINES SHOWN ON THE MAP ARE ACCURATE, OR THAT ANY OTHER INFORMATION ON THE MAP IS CORRECT. THE COMPANY DOES NOT REPRESENT THAT IT HAS CHECKED THIS MAP FOR ACCURACY.
RIGHT-OF-WAY AND TRACK MAP
SOUTHERN RAILWAY COMPANY
Operated by the
SOUTHERN RAILWAY COMPANY
KNOXVILLE DIVISION
STATION 301+30.4 TO STATION 512+50.4
SCALE, 1 IN = 400 FT. DECEMBER 31, 1927.
Office of Chief Engineer
Washington, D.C.
STATIONING REFERS TO I.C.C. INVENTORY CHAINAGE 1916
V-64
2
047-063