KNOX COUNTY, TENN.

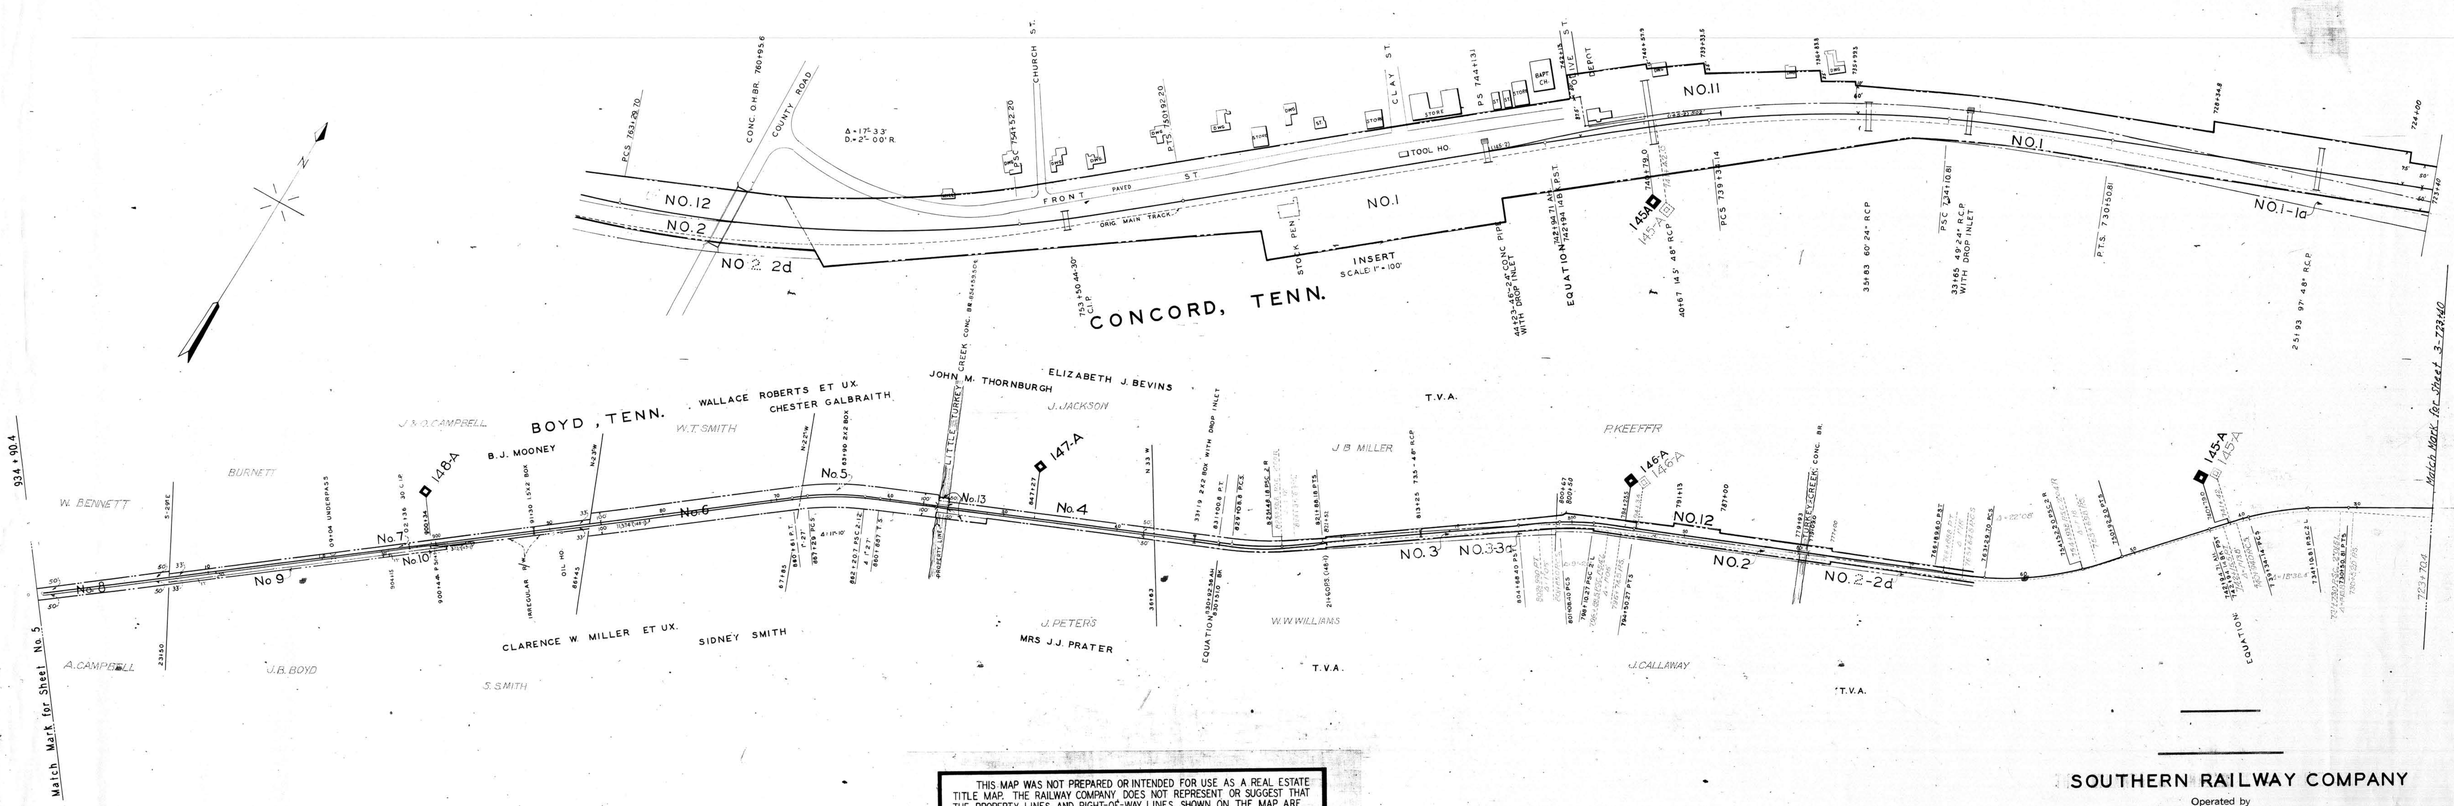

THIS MAP WAS NOT PREPARED OR INTENDED FOR USE AS A REAL ESTATE TITLE MAP. THE RAILWAY COMPANY DOES NOT REPRESENT OR SUGGEST THAT THE PROPERTY LINES AND RIGHT-OF-WAY LINES SHOWN ON THE MAP ARE ACCURATE, OR THAT ANY OTHER INFORMATION ON THE MAP IS CORRECT. THE COMPANY DOES NOT REPRESENT THAT IT HAS CHECKED THIS MAP FOR ACCURACY.

SOUTHERN RAILWAY COMPANY

Operated by

SOUTHERN RAILWAY COMPANY

STATION 723+40 TO STATION 934+90.4

SCALE: 1 IN. = 400 FT. JUNE 1, 1947

Office of Special Engineer
Washington, D. C.

V-64
4

047-066