| INDEX NO. | WORK ORD. | DESCRIPTION | DATE |
|---|---|---|---|
| | | | WORK ORDERED |
| | | | WORK DONE |
| | | | BY |

| No. | Grantors | Grantees | Instr. | Record. | | Ill. No. | Remarks |
|---|---|---|---|---|---|---|---|
| 1 | R M Hall, et al | D M & R Co. | WD(R&S) | 11-3-05 | 26-204 | 7-21-06 | 26 |
| 2 | | | Ad.pos. | | | | |
| 3 | | | Ad.pos. | | | | |
| 4 | T W Horner, et al | D M & R Co. | WD(R&S) | 2-17-06 | 6-575 | 12-15-06 | 1 |
| 5 | | | Ad.pos. | | | | |
| 6 | Estate J C Harris by Jules Harris | D M & R Co. | WD(R&S) | 2-23-06 | 6-577 | 12-15-06 | 3 |
| 7 | Bird Bros | D M & R Co. | Agmt. | 10-23-06 | | | 2 |
| 8 | W L Alexander | " | W.D. | 10-25-06 | 6-61 | 12-15-06 | 5 |
| 9 | | | Ad.pos. | | | | |

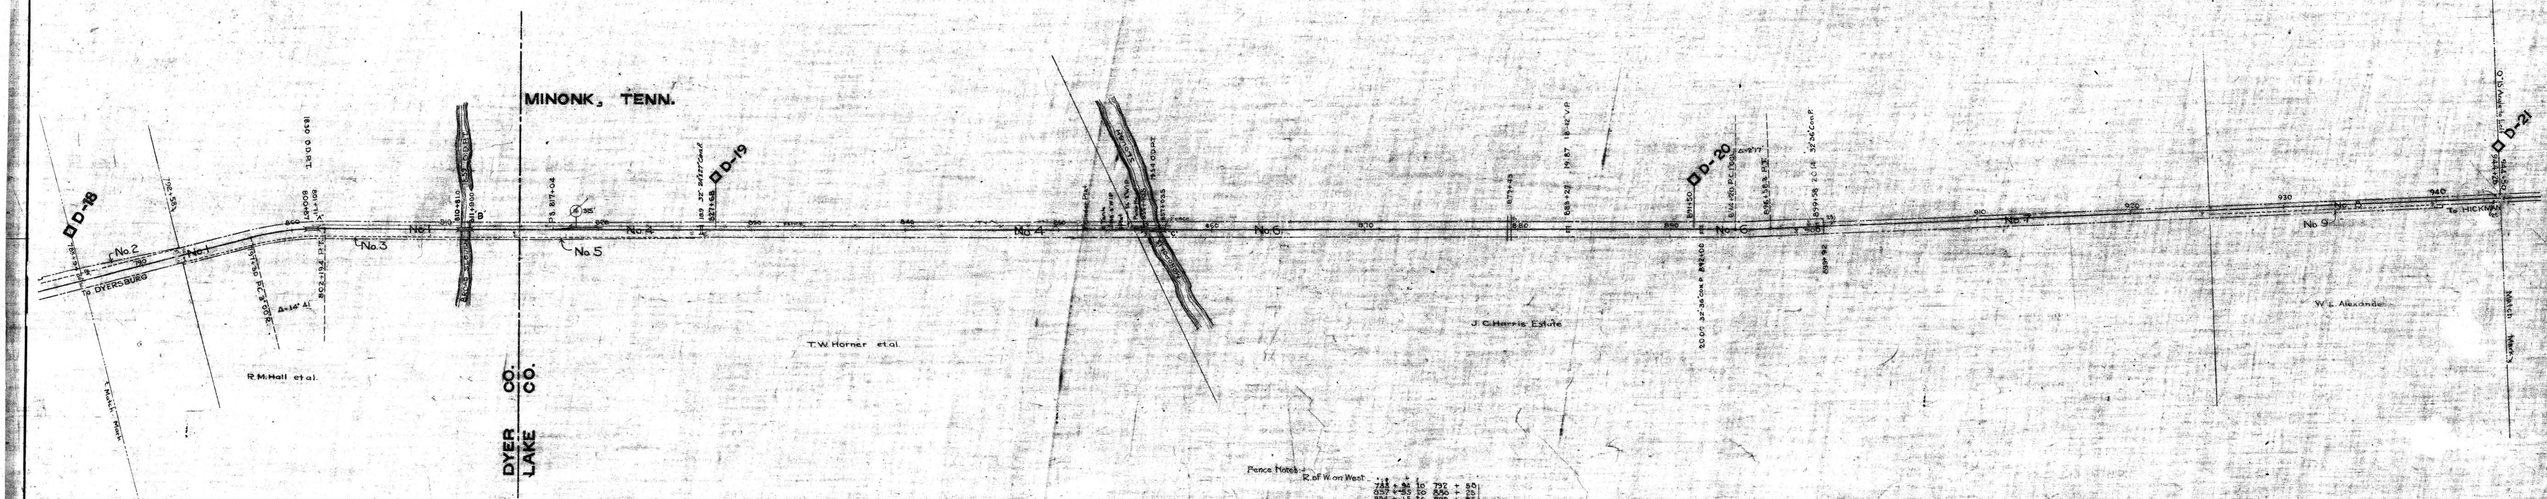


ALL THE C.M. & G. RY. COMPANY PROPERTY ON THIS SHEET CONVEYED TO I. C. R. R. CO. JUNE 1, 1903 (X-33099)

Scale: No. 6 of the C. M. & G. Ry. Co. Station section C-Tennessee M&G Jct. to the Tennessee-Ky. line of the Illinois Central Railroad Company. From Survey Station 782+94 to Survey Station 844+86 to Survey Station 2021+40

# RIGHT-OF-WAY AND TRACK MAP

## CHICAGO, MEMPHIS, & GULF R.R.

OPERATED BY THE

## ILLINOIS CENTRAL RAILROAD

C.M.&G. JCT. TO KY.-TENN. STATE LINE

STATION 782+94 TO STATION 844+86

M. P. 0+00 TO M. P. 0+81

SCALE: 1 IN. = 500 FT. JUNE 30, 1906.

REVISED DEC. 31, 1907

OFFICE OF CHIEF ENGINEER. June 1st, 1963

CHICAGO, ILL.

048-001