No.	Grantor.	Grantee.	Entry Date.	Records.		Date. Sp.	Remarks.
1	Estate J C Harris by Judge Harris	D S & R Co.	T.D. 4-24-07	H-24	4-25-07	14	
2	J J Fuqua	D S & R Co.	Eid. 5-9-06	G-163	12-15-06	15	
3	E B Murphy, et al	"	Eid. 6-12-06	G-174	12-15-06	16	
4			Adpcr.				
5	S F Wynn	D S & R Co.	Agmt. 8-1-06			17	

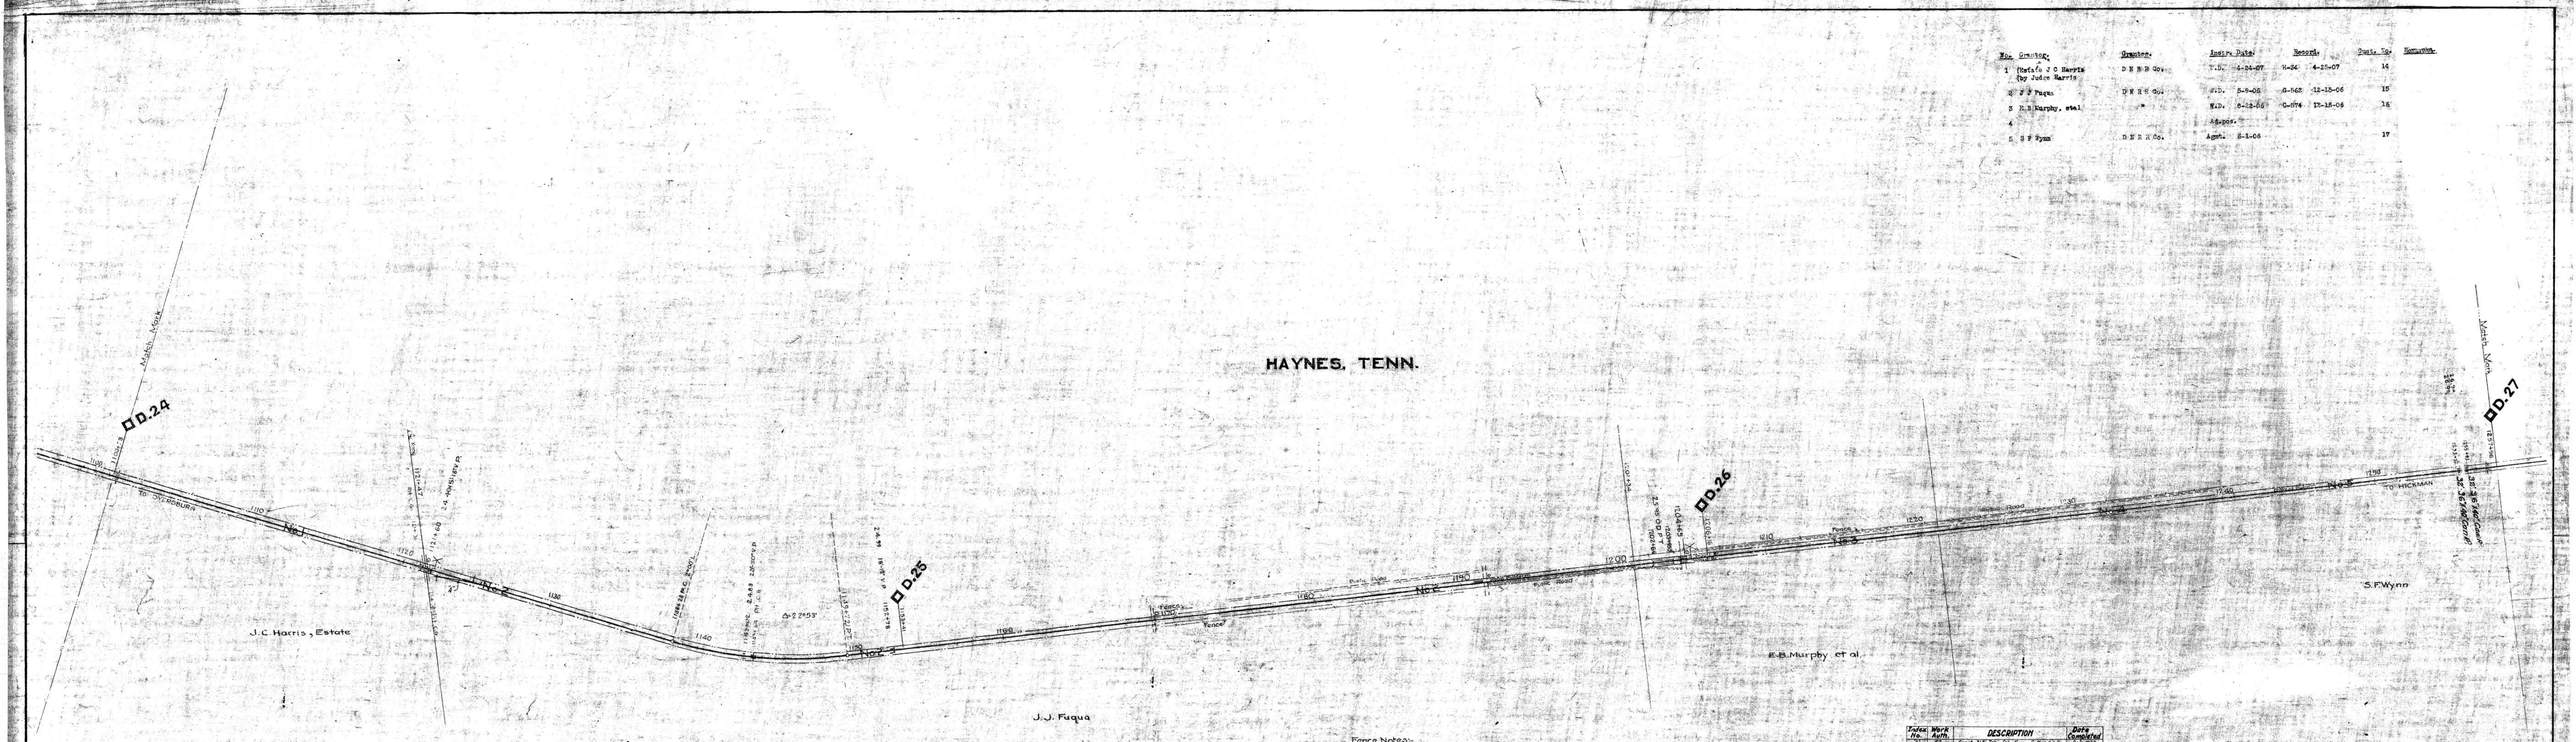

Index No.	Work Auth.	DESCRIPTION	Date Completed
	54	Extra ballast on main track	
	54	Extra ballast on main track	
		Cross ties	
		Cross ties & 5/8" x 6" x 24" Lag s	Oct. 1906
	453	Grade crossing protection	Sept. 1906
		Grade crossing protection	Sept. 1906
		Sta. 1143 to 1169	

ALL RIGHTS OF WAY ... TON THIS
FILED COMPLETE
AUG 1 1910

Sheet No. 8 of 15 of valuation section C-Tenn. of C.M.&G. Jct. to Ky.-Tenn. State Line of the Illinois Central Railroad Company from Bel-Air Survey station 1000+00 to Haynes Survey station 1257+36.

Survey station 0+00

S.T. Warner
Valuation Engineer

RIGHT-OF-WAY AND TRACK MAP

CHICAGO, MEMPHIS, & GULF R.R.

OPERATED BY THE

ILLINOIS CENTRAL RAILROAD

C.M.&G. JCT. TO KY.-TENN. STATE LINE

STATION 1100+23 TO STATION 1257+36

M. P. 0.24 TO M. P. 0.67

SCALE: 1 IN. = 200 FT. JUNE 30, 1910
REV. DEC. 31, 1917
REV. JUNE 1, 1923

OFFICE OF CHIEF ENGINEER
CHICAGO, ILL.

ILLINOIS CENTRAL

048-003

DRAWER No. 25