No.	Grantor	Grantee	Instr.	Date	Record		Cost/Ac.	Remarks
1	S G Alston	C & A & S R R Co.	F D	7-19-82	S-407	7-19-82	155	
1-A	State of Tenn	Miss. River R R Co	Charter 1-29-50				L & D V10 P5	Not in use
1-B	State of Tenn	Miss. River R R Co.	Charter 1-29-50				L & D V10 P5	" " "
2	J Alston	P & N R R Co	S/W D	5-16-73	3-12	10-4-80	149-I	
Pt 3	E J Wood	C ST L & N O R R Co	W D	9-31-03	SZ-373	10-24-03	152	
Pt 3	E J Wood	C ST L & N O R R Co	W D	9-31-03	SZ-373	10-24-03	152	Not in use
4	C H Anthony & wf	C ST L & N O R R Co	W D	6-21-03	SZ-364	10-24-03	150	
Pt 5	W B Drake & wf	C ST L & N O R R Co	W D	8-25-03	SZ-367	10-24-03	148	
Pt 5	W B Drake & wf	C ST L & N O R R Co	W D	8-25-03	SZ-367	10-24-03	148	Not in use
*Pt 6	J R Cothran, Nat. in Chan. for W W McLaughegyer & G Johnson & wf	C ST L & N O R R Co	Condn	11-24-03	77-63	1-14-04	146-I	
Pt 6	J R Cothran, Nat. in Chan. for W W McLaughegyer & G Johnson & wf	C ST L & N O R R Co	Condn	11-24-03	77-63	1-14-04	146-I	Not in use
Pt 6	J R Cothran, Nat. in Chan. for W W McLaughegyer & G Johnson & wf	C ST L & N O R R Co	Condn	11-24-03	77-63	1-14-04	146-I	Not in use
7	C H Anthony & wf	C ST L & N O R R Co	W D	10-19-03	SZ-561	12-10-03	151	Not in use
8	J Hann & wf C H Anthony & wf	P & N R R Co C ST L & N O R R Co	S/W D W D	4-12-72 10-19-03	3-27 SZ-561	10-4-80 12-10-03	147 151	Not in use " " "
9	J Hann & wf	P & N R R Co	S/W D	4-12-72	3-27	10-4-80	147	" " "
10	W B Drake & wf	C ST L & N O R R Co	W D	8-25-03	SZ-367	10-24-03	148	
Pt 11	G Johnson	Miss. Riv R R Co	Agrmt	6-14-70			145	
Pt 11	G Johnson	Miss. Riv. R R Co	Agrmt	6-14-70			145	Not in use
12	J T Williams & wf	C ST L & N O R R Co	W D	6-23-03	SZ-67	9-3-03	143	
13	J T Martin	P & N R R Co	W D	9-26-72	1-438	10-14-72	144	
Pt 14	J T Williams & wf	C ST L & N O R R Co	W D	6-23-03	SZ-67	9-3-03	143	
Pt 14	J T Williams & wf	C ST L & N O R R Co	W D	6-23-03	SZ-67	9-3-03	143	Not in use
15	J T Williams & wf	C ST L & N O R R Co	W D	3-25-04	77-403	4-25-04	142	Not in use
Pt 16	J T Williams & wf	P & N R R Co	S/W D	4-14-72	3-27	10-4-80	139-I	
Pt 16	J T Williams & wf	P & N R R Co	S/W D	4-14-72	3-27	10-4-80	139-I	Not in use
Pt 16	J T Williams & wf	P & N R R Co	S/W D	4-14-72	3-27	10-4-80	139-I	Not in use
17	J T Williams & wf " " "	P & N R R Co C ST L & N O R R Co	S/W D WD	4-14-72 3-25-04	3-27 77-403	10-4-80 4-25-04	139-I 142	Not in use " " "
Pt 18	J T Williams & wf " " "	P & N R R Co C ST L & N O R R Co	S/W D W D	4-14-72 1-13-99	3-27 JZ-201	10-4-80 1-17-99	139-I 140	
Pt 18	J T Williams & wf " " "	P & N R R Co C ST L & N O R R Co	S/W D W D	4-14-72 1-13-99	3-27 JZ-201	10-4-80 1-17-99	139-I 140	Not in use " " "
19	J T Williams & wf	C ST L & N O R R Co	T D	3-25-04	77-403	4-25-04	142	
20	"	P & N R R Co	S/W D	4-14-72	3-27	10-4-80	139-I	
21	J Brown	P & N R R Co	S/W D	6-22-72	3-20	10-4-80	137	
22	W J Hyde & wf	C ST L & N O R R Co	Deed	9-12-98	JJ-20	10-11-98	161	

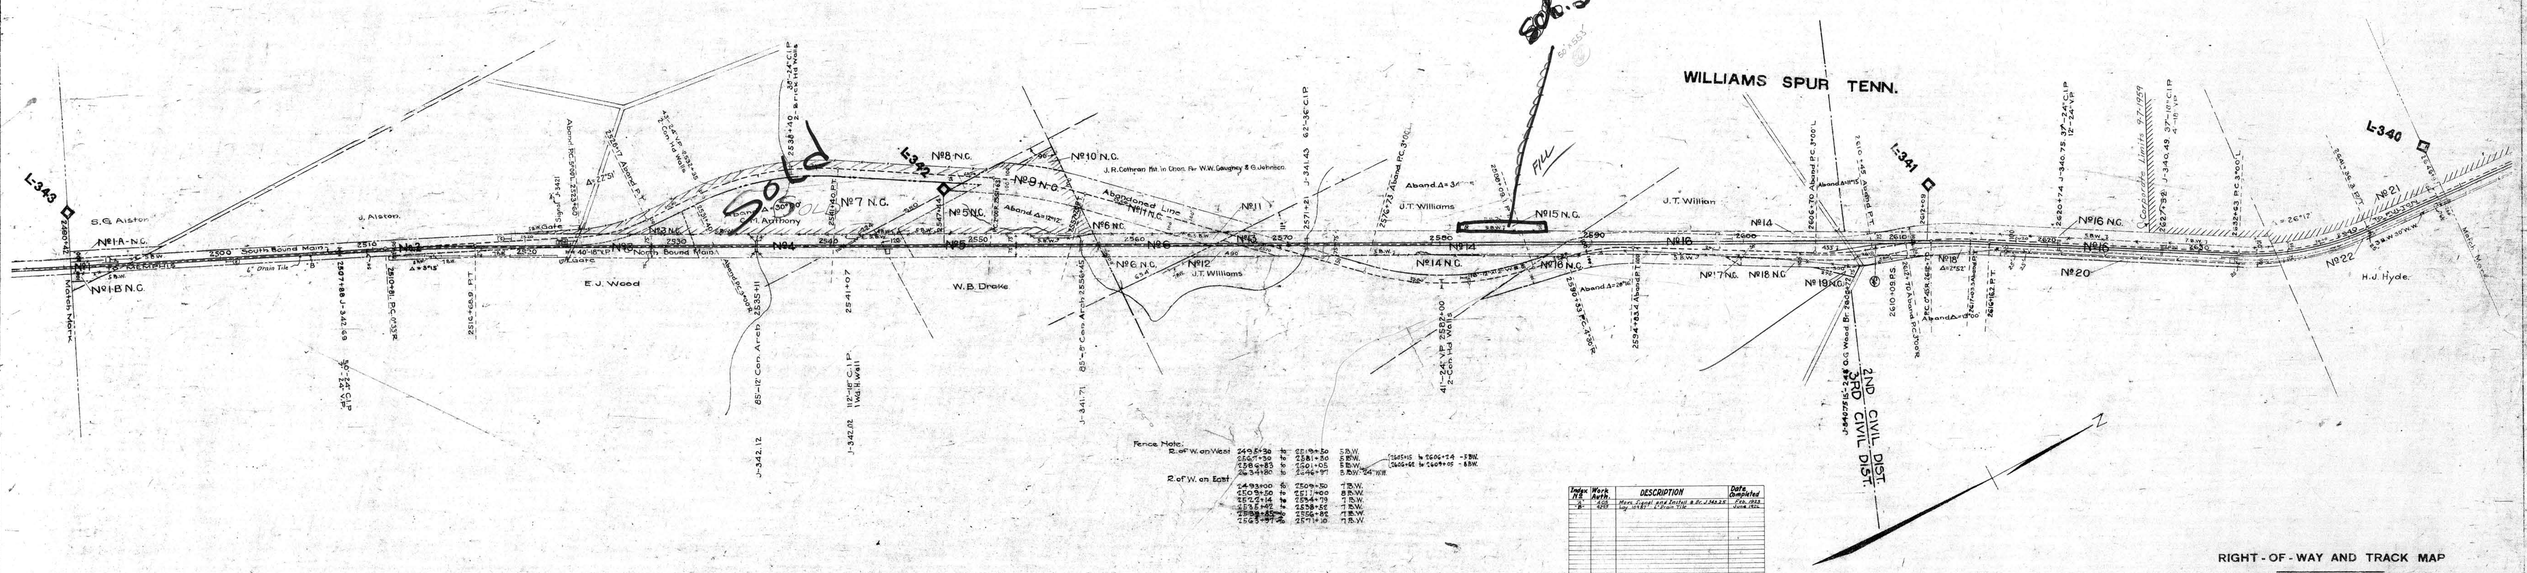

Index No.	Work Auth.	DESCRIPTION	Date Completed
1	4205	Meas. Lines and Install B.M.'s J-343.22	Feb. 1922
2	4205	Sig. Stat. J-Cam Tab.	June 1924

Sheet No. of 18 of valuation section I-Tenn-1 Woodstock to Tenn-Ky State Line of the Illinois Central Railroad Company, from survey station 519+96 to survey station 655+96

Valuation Engineer

RIGHT-OF-WAY AND TRACK MAP

CHICAGO, ST. LOUIS & NEW ORLEANS R.R.

OPERATED BY THE

ILLINOIS CENTRAL RAILROAD

WOODSTOCK TO TENN.-KY. STATE LINE

STATION 2490+42 TO STATION 2646+07

M.P. L-343 TO M.P. L-340

SCALE: 1 IN. = 200 FT.

JUNE 30 1918
DEC. 31 1922

OFFICE OF CHIEF ENG.

CHICAGO, ILL.

049-003