AFE No.	Date Comp.	Description of change.
305	1-28-20	Retirement of 1+49.25 (Removed)
5253	11-9-20	Rem. of Depot at Carpenters.
6889	7-1-51	Re-building 1+49.25
40855	7-9-51	Replace ballast deck Trest. Br. @ 39 between Sta. 1077+75 & 1078+13 with 3-36"-28' Concrete Pipe
41242	4-16-52	Replace 243' S.E.Curv. With 40'-48" Pipe @ 1065+16

No.	Grantor	Grantee	Instrument	Date	Record	Cust.No.	Remarks
A	Bailey J.Woods et al	N.&F.R.R.Co.	Court Order	Oct. 1885		99	No record shown
B	No Deed covering - Charter with Shelbyville						
3	U.S.Stewart et al	N.&F.R.R.Co.	Deed	Oct.30,1885	D.B."Q" P.113	Dec. 8,1885	43	Recorded in Lewis County

Note:

Parcel "A" was sold - See Deed No.7203

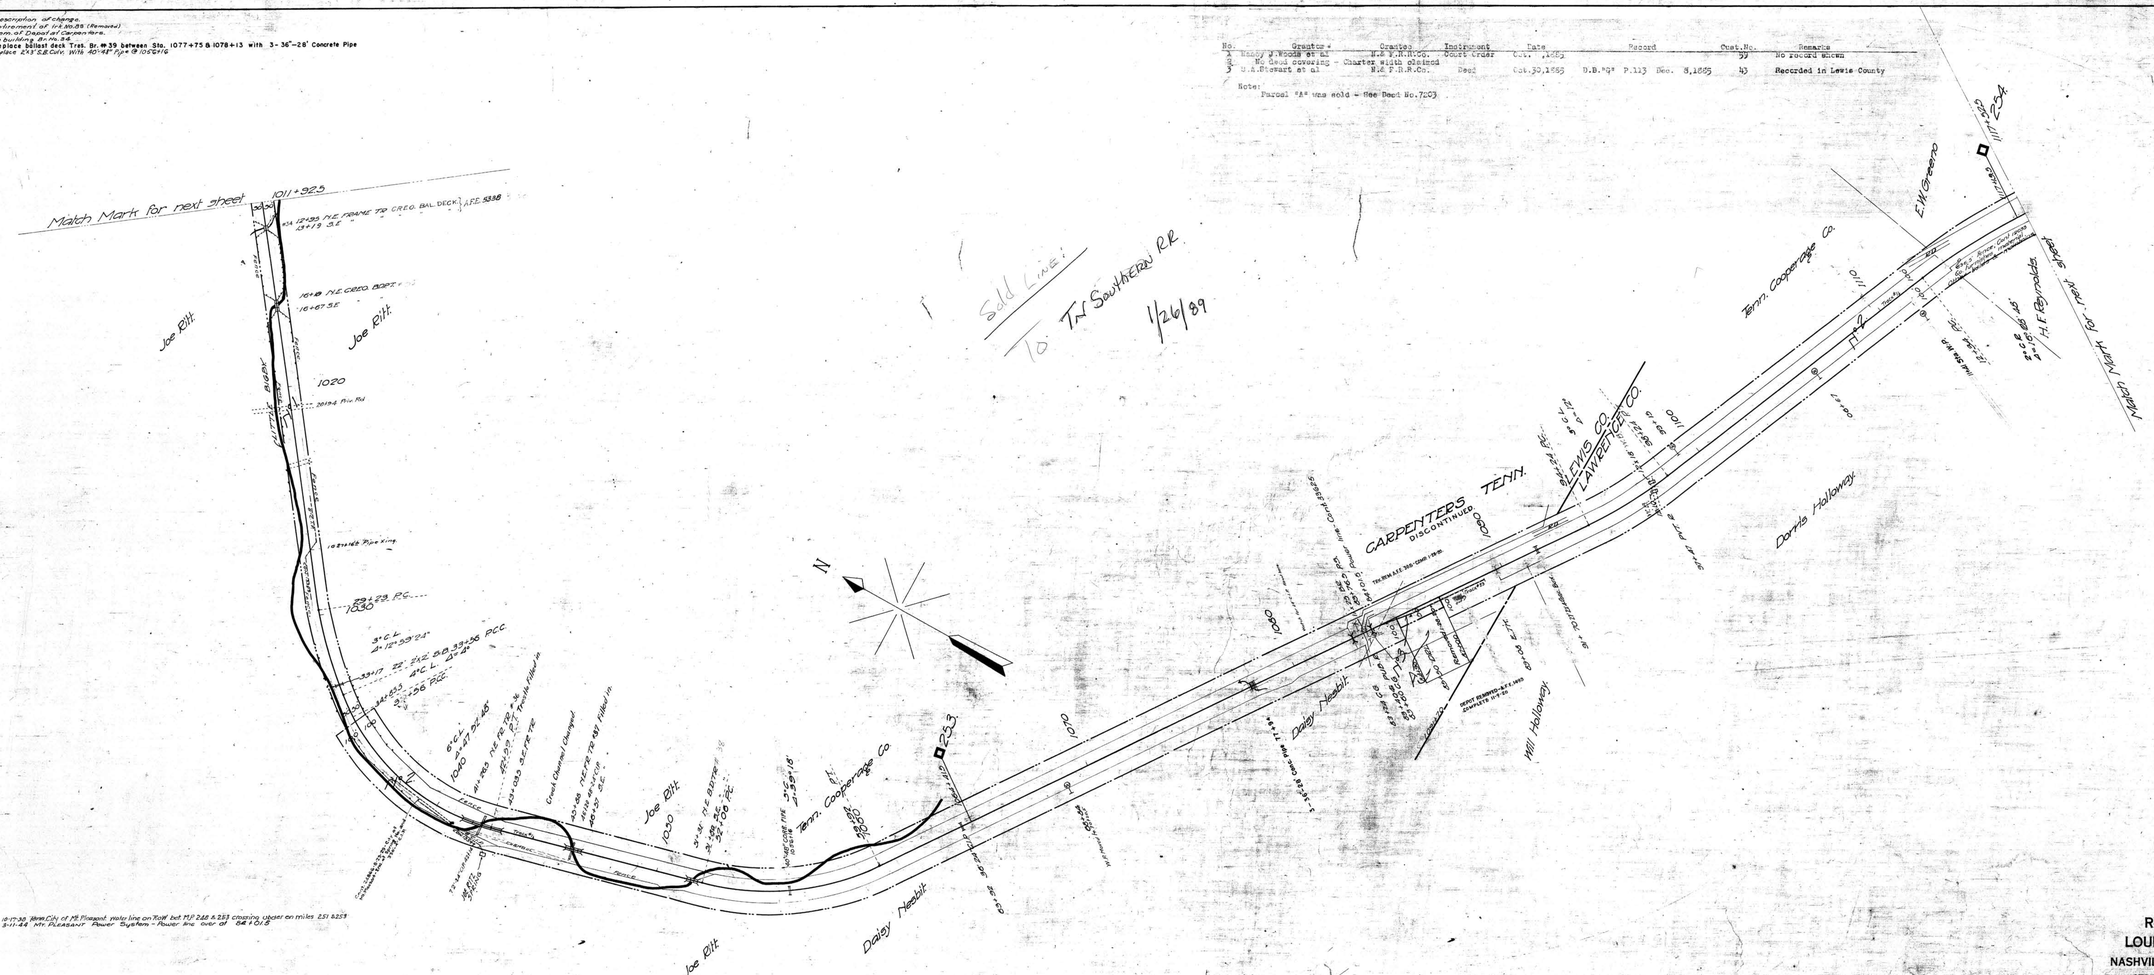

Cod. 13599 8-17-36 Wm.City of Mt.Pleasant relo line on Toll bet MP 248 & 253 crossing upper on miles 251 & 253
- 33625 3-11-44 Mt. Pleasant Power System - Power line over of SR 1013

RIGHT OF WAY AND TRACK MAP
LOUISVILLE AND NASHVILLE R. R. CO.
NASHVILLE, FLORENCE AND SHEFFIELD DIVISION
STATION 1011+92.5 TO STATION 1117+52.5
SCALE: 1 INCH = 200 FT. JUNE 30 1917.
OFFICE OF CHIEF ENGINEER
LOUISVILLE, KY.

SHEET NO. 11 OF 42 OF NASHVILLE FLORENCE AND SHEFFIELD DIVISION
FROM BENCH STATION 1011+92.5 TO BENCH STATION 1117+52.5

N. Beckwith
TRACING ENGINEER

050-001

12

14-1

19-11

LEWIS CO. LAWRENCE CO.