A.F.E. No	Date Comp.	Desc. of Change
1010	6-5-23	Cotton Mill Site 1592+92
6380	10-27-25	Fence 1535+85 to 1539+40 Rt Side & Fence 1539+40 to 1545+53 Both Sides
[illegible]	3-15-13	Extension to Depot house.
11817	1-2-29	Trk. No. 89 Remove.
26353	[illegible]	Rel Stock Pen, Cotton Plat, and Sta. Train Order Sig.
30284	1-9-35	Sta. Tr. Power
30815	1-18-46	Install Telephone in Depot.
34168	3-16-48	Strengthening Bridge #48
40923	6-23-50	Sold 0.34 A. Between Sta 1591+10 & 1592+75
41977	6-20-52	Bridge # 48-A replaced with 2 conc. piers 32' long 36" dia Sta. 1545+51
55621	7-24-61	Retire one Station Building at Ethridge Tenn.

No.	Date	Grantor	Instrument	Date	Record	Consideration	Remarks
[illegible]	[illegible]	[illegible]	Deed	Dec.22,1881	D.B."M" P.618	Sep.1,1883	36
[illegible]	[illegible]	[illegible]	"	Dec. 2,1881	D.B."M" P.620	Sep.27,1883	6
Stikhouse-Goodman Furniture Co.	A.L.& T.R.R.Co.	Contract		Jul.11,1906	D.B. 29 P.499	Oct.13,1906	1Ch&C(1) D.T.Purposes--reverts
T.Hudson et ale	A.F.&S.R.Co.	Deed		Jun.13,1884	D.B."N" P.224	Jun.15,1884	26
No deed covering - Charter width claimed							
Jos.F.Nalle	A.L.& T.R.R.Co.	"		Feb.19,1883	D.B."M" P.621	Feb.27,1883	36 Also conveys Par.3 Map No.17
No deed covering - Charter width claimed							

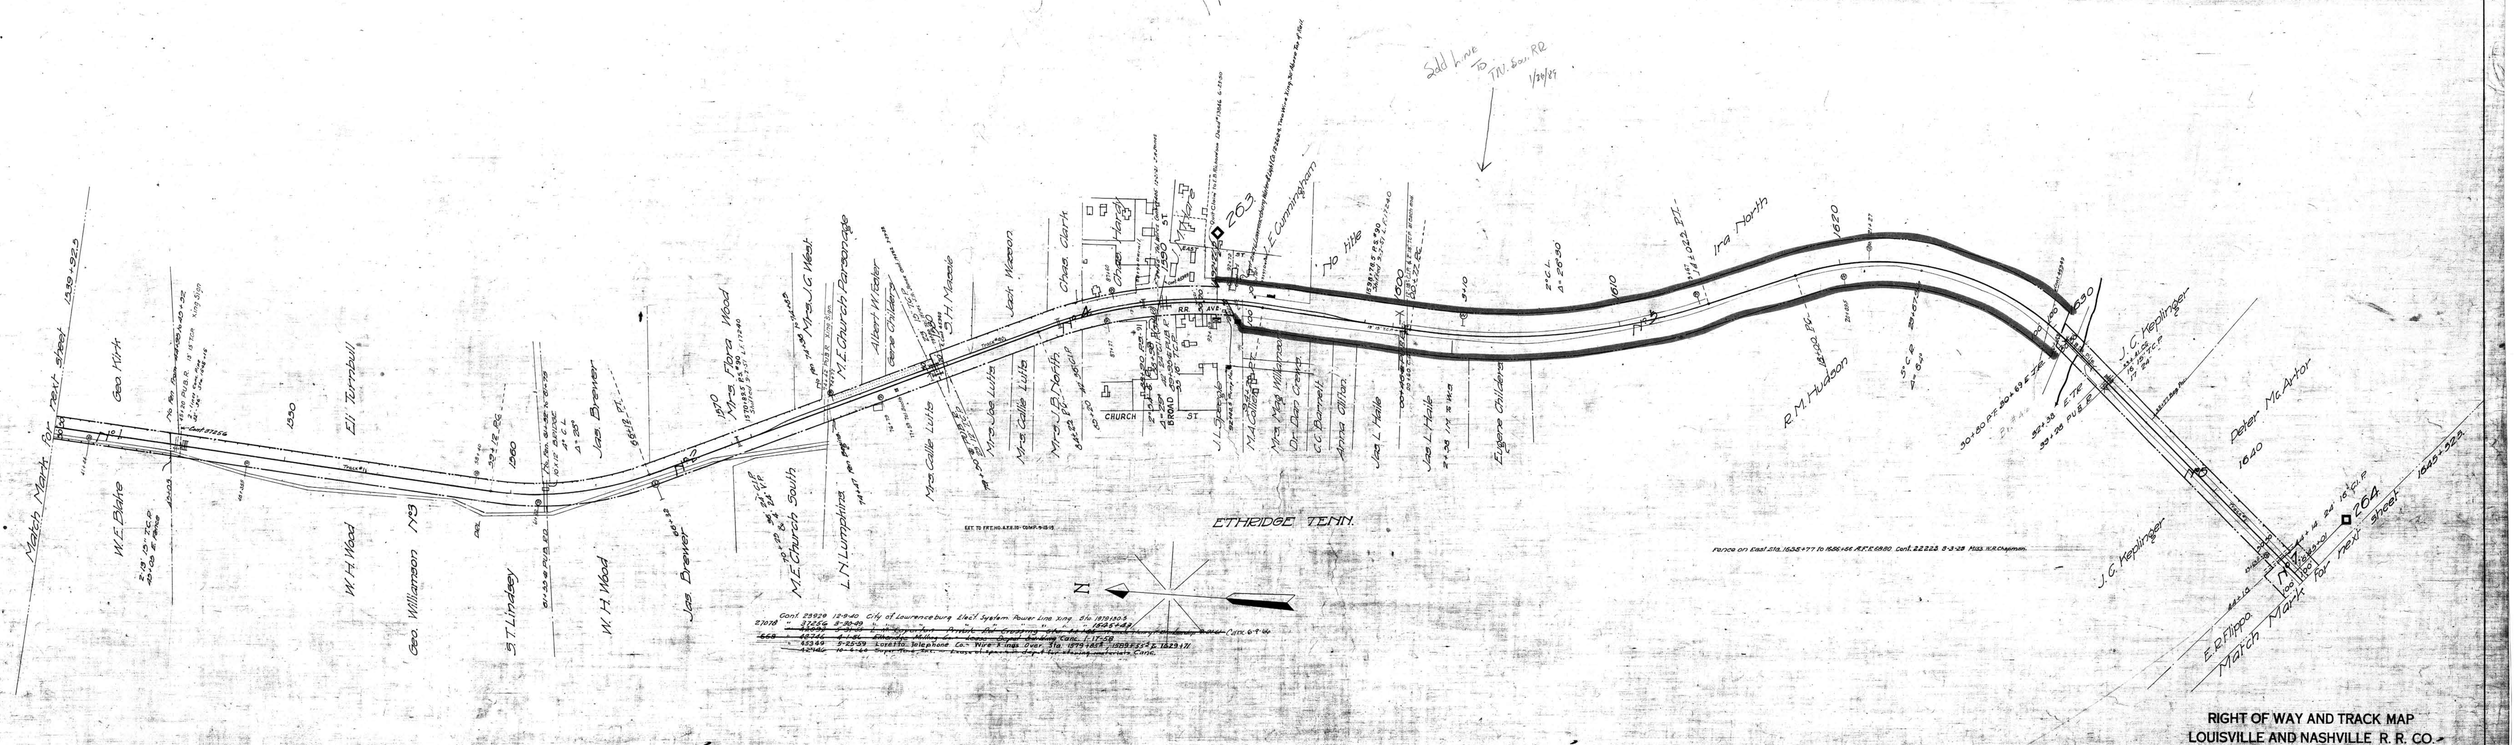

RIGHT OF WAY AND TRACK MAP
LOUISVILLE AND NASHVILLE R. R. CO.
NASHVILLE, FLORENCE AND SHEFFIELD DIVISION
STATION 1539+92.5 TO STATION 1645+52.5
SCALE - 1 INCH = 200 FT. JUNE 30 1917.
OFFICE OF CHIEF ENGINEER
LOUISVILLE, KY.

SHEET NO. 16 OF 42 OF NASHVILLE FLORENCE AND SHEFFIELD DIVISION
FROM SURVEY STATION 1539+52.5 TO SURVEY STATION 1645+52.5

N. Beilsmann
CHIEF ENGINEER

050-006

19-16.

16-1