A.F.E. No.	Date Comp.	Description of Change
3944	10-1-28	Const of Creosote timber O.H.Br. Sta 1962+40
48828	5-3-57	Const Trk. # 162

No.	Grantor – Grantee	Instrument	Date	Record	Cust. No.	Remarks
1	No deed covering – Quarter width claimed					
2	Conveyed by Deed No.19(1) with Parcel No.20 Map No.19-Description poor-50' each side acknowledged by Co. and land owner in Deeds for Parcels 3,4 &5					
2	Jno.Rohling N.F.& S.Ry.Co.	Contract	Aug.29,1899	D.B. 13 P. 88	Aug.30,1899	229 (Deed Number)
2	" "	Deed	Sep. 9,1899	D.B. 13 P.131	Sep.14,1899	298 Also conveys Parcel No.5
5	Conveyed by Deed No.298 with Parcel No.4					
6	Thomas Neely N.A.F.Ry.Co.	"	Aug.16,1883	D.B."X" P. 76	Aug.23,1883	97
7	Jesse Smith N.A.F.R.Ry.Co.	"	Jan.18,1883	D.B."W" P.625	Feb.27,1883	41(1) Deed Bk41(2) also conveys same land
8	W.H.Love et als "	"	Jan.18,1883	D.B."W" P.662	Feb.27,1883	48(1) Also conveys Par.No.6 Map 21

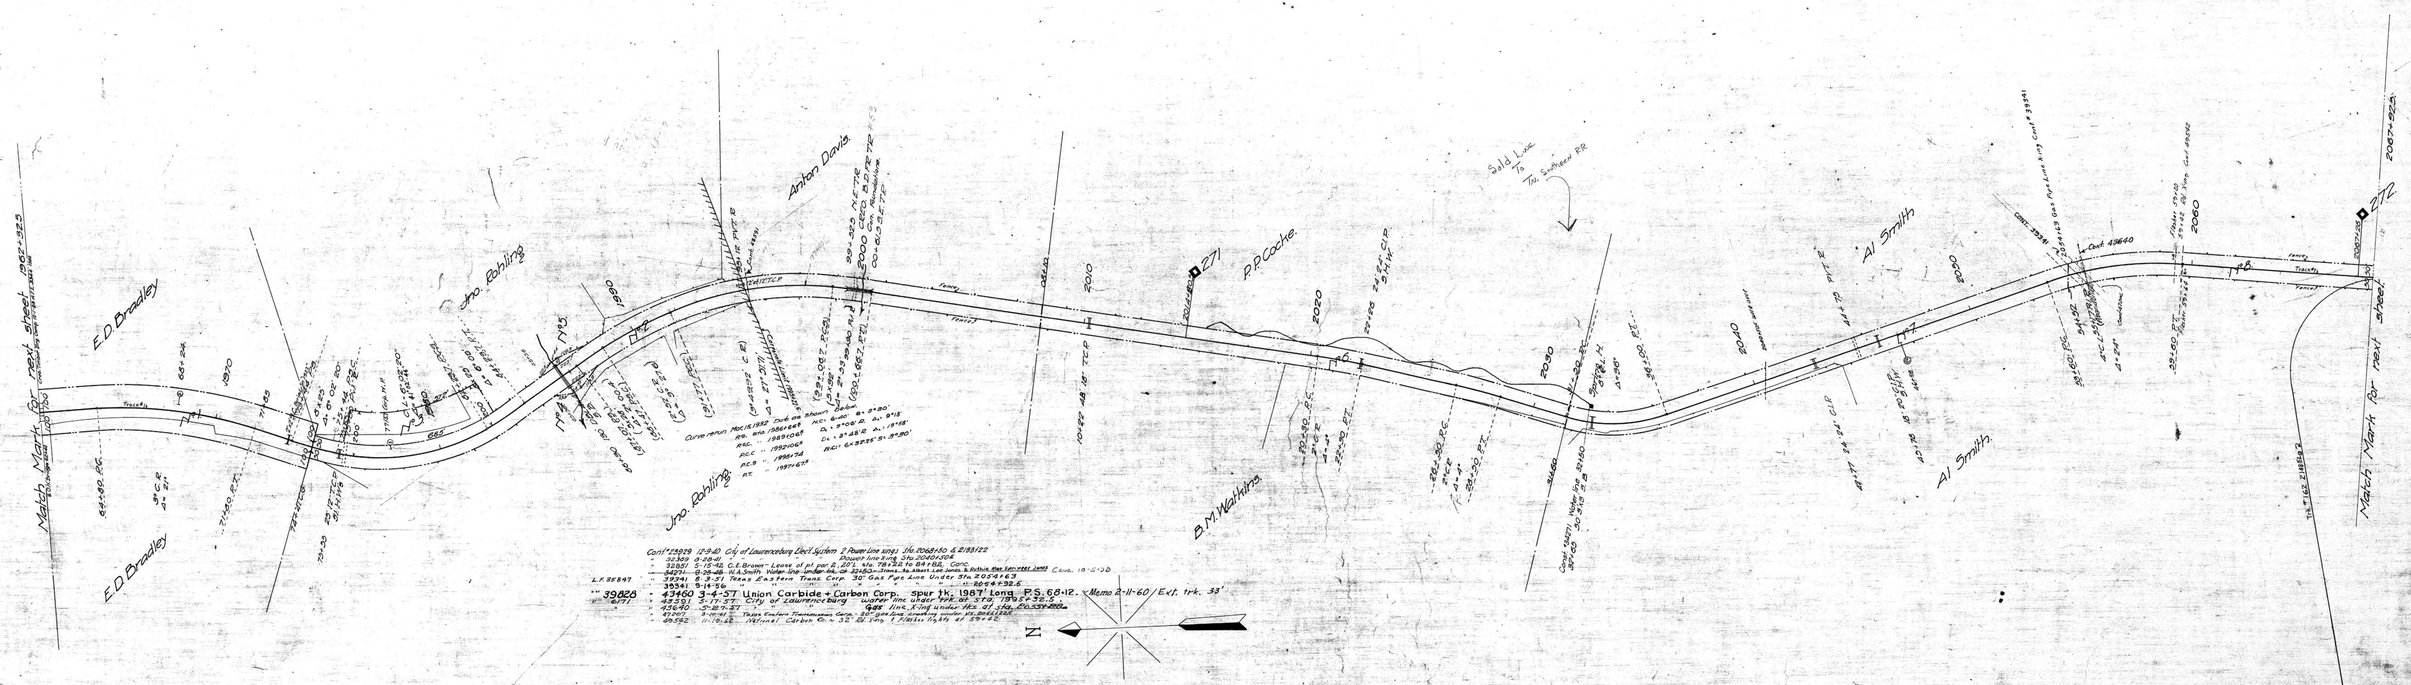

RIGHT OF WAY AND TRACK MAP
LOUISVILLE AND NASHVILLE R. R. CO.
NASHVILLE, FLORENCE AND SHEFFIELD DIVISION
STATION 1962+32.5 TO STATION 2067+92.5
SCALE: 1 INCH = 200 FT. JUNE 30 1917.
OFFICE OF CHIEF ENGINEER
LOUISVILLE, KY.

SHEET NO 20 OF 42 OF NASHVILLE FLORENCE AND SHEFFIELD DIVISION
FROM SURVEY STATION 1962+32.5 TO SURVEY STATION 2067+92.5

VALUATION ENGINEER

LAWRENCE CO. TENN.

19-20

050-011

V.19 / 20

14-1